STATE	PROJECT NO.	YEAR	SHEET NO.	TOTAL SHEETS
KANSAS	1871A	2008	240	374

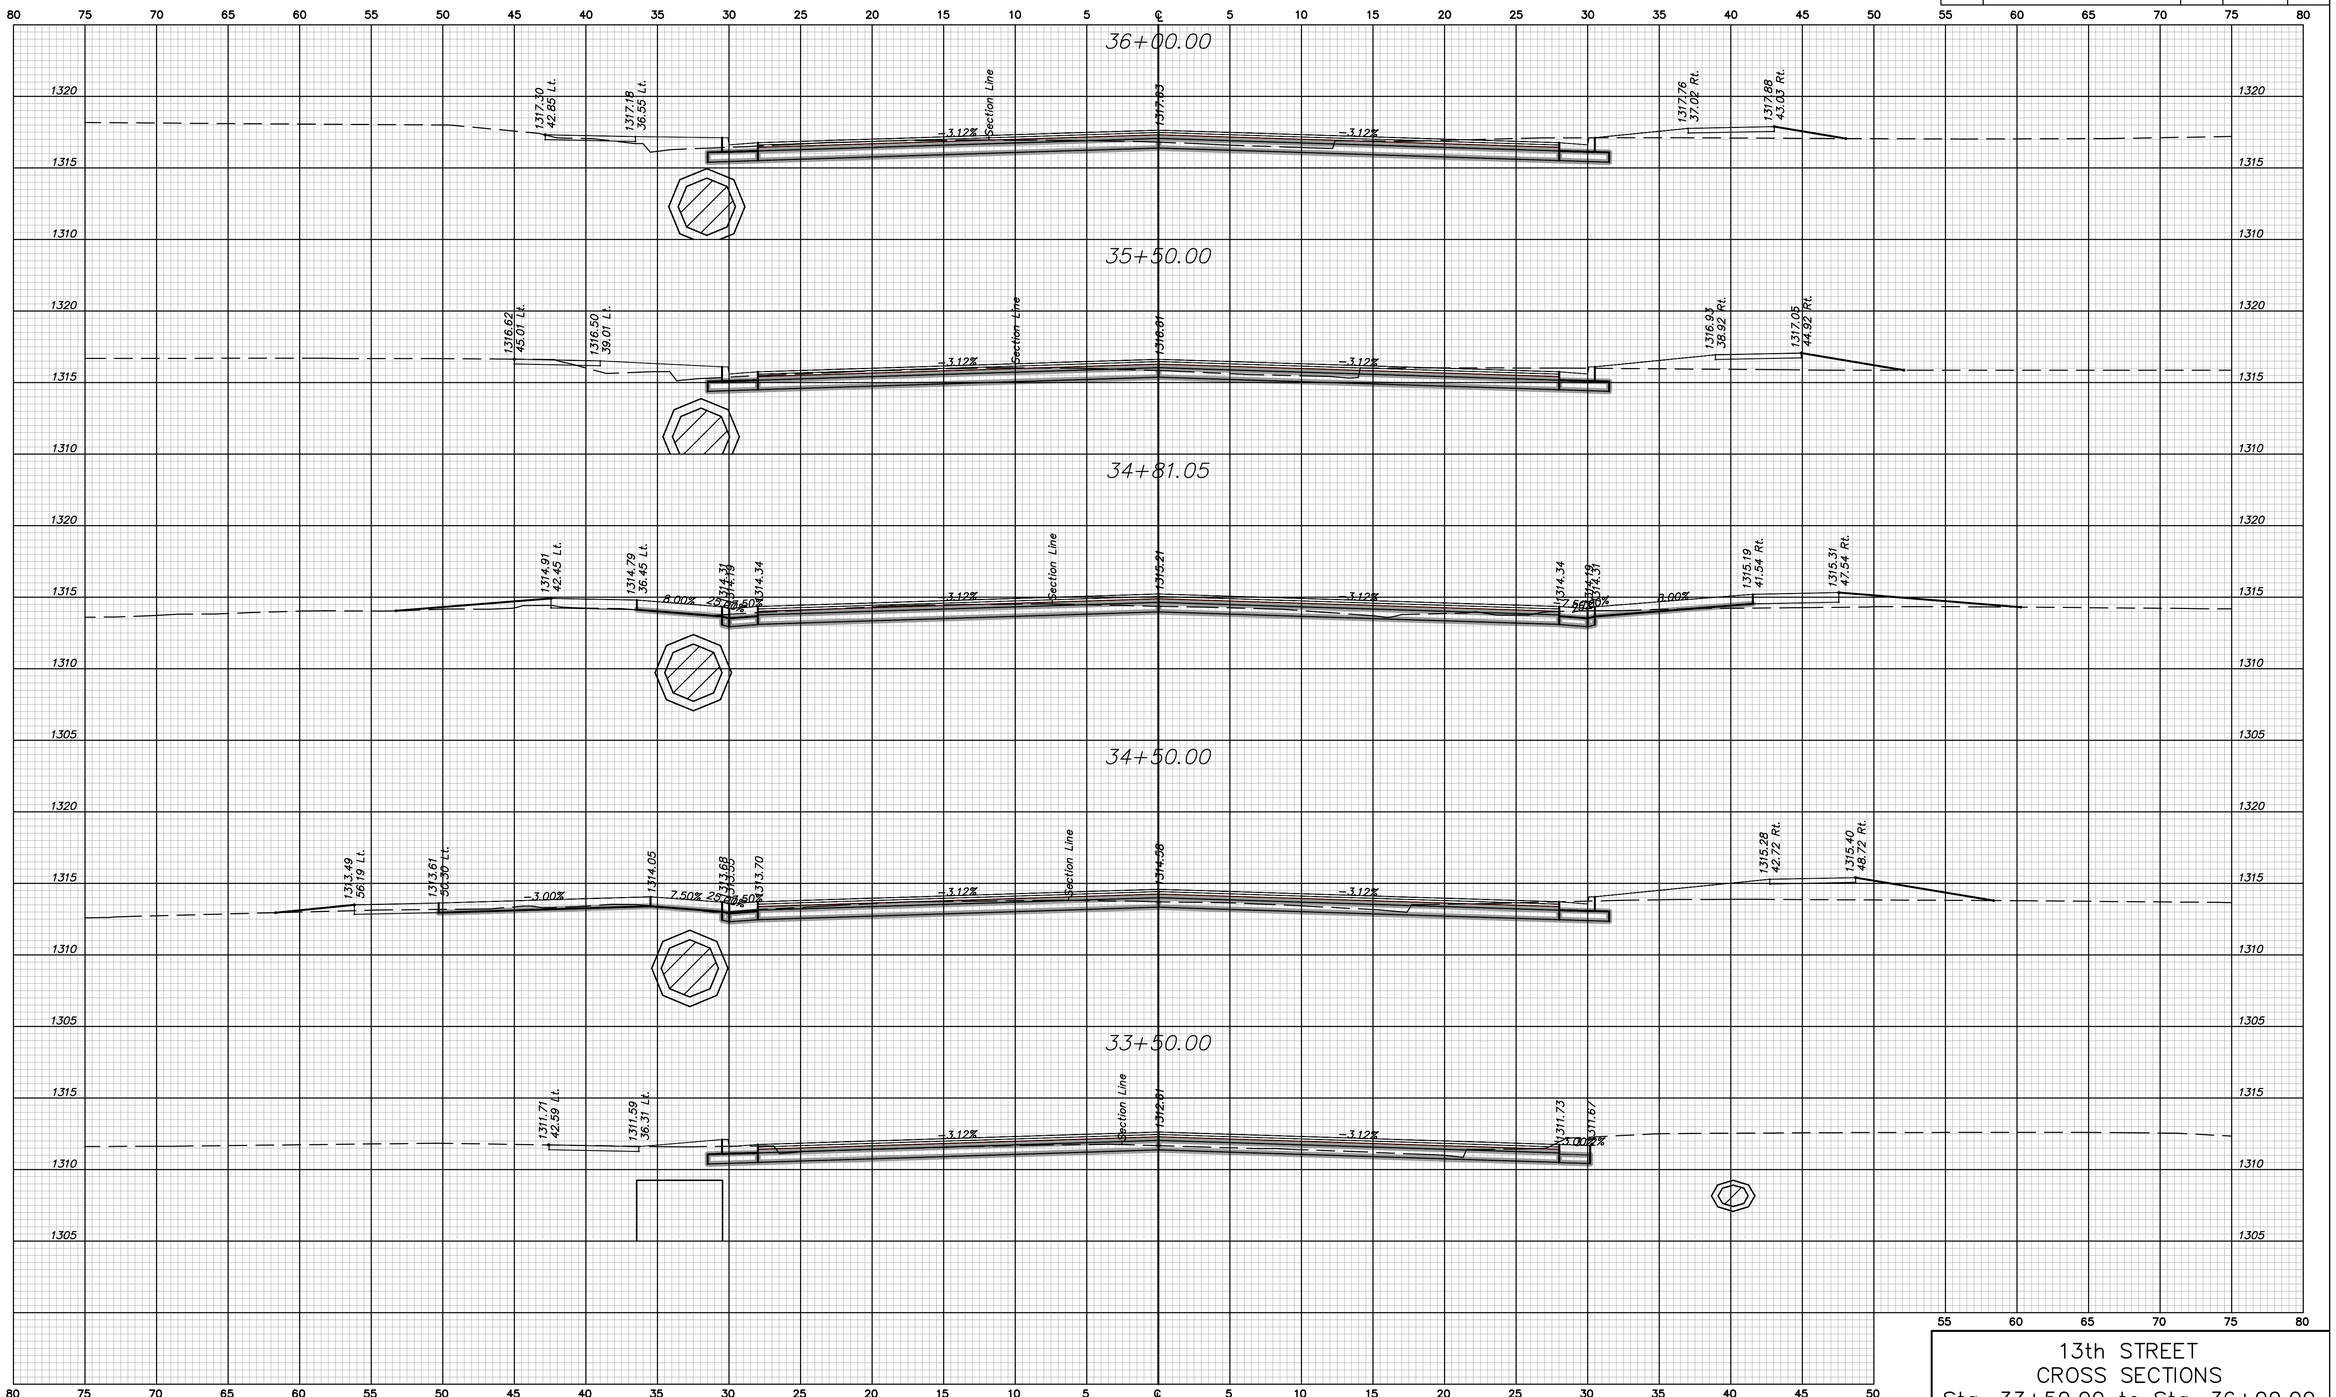

13th STREET
CROSS SECTIONS
Sta. 33+50.00 to Sta. 36+00.00