WATER MAIN REPLACEMENT PROJECT

TO SERVE THE

OAKLAWN NEIGHBORHOOD

AND

CLIFTON AVENUE

FOR

THE CITY OF WICHITA, SEDGWICK COUNTY, KANSAS

Gary Janzen, P.E., Interim City Engineer

PHASE 2

City Project No. - 448-90567
O.C.A. No. - 635811

June 2012

VICINITY MAP

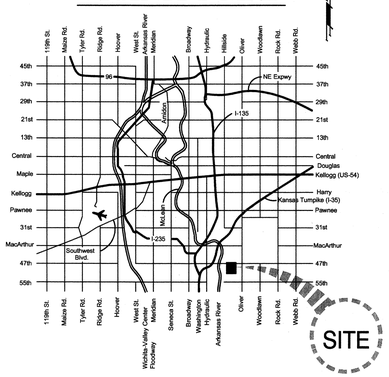

Index

1	Title Sheet
2	Keysheet
3	Notepage
4-7	Cedardale Water Line Plan & Profile
8-12	Brookhaven Water Line Plan & Profile
13-17	Elmhurst Water Line Plan & Profile
18-21	Hemlock Water Line Plan & Profile
22-23	Hemlock Place Water Line Plan & Profile
24-25	Jonquil Water Line Plan & Profile
26-27	Chestnut Water Line Plan & Profile
28	Locust Water Line Plan & Profile
29-31	Clifton Water Line Plan & Profile
32-34	Standard Water Details
35-36	Water Meter Table & Quantity Recap
37	Erosion Control Details

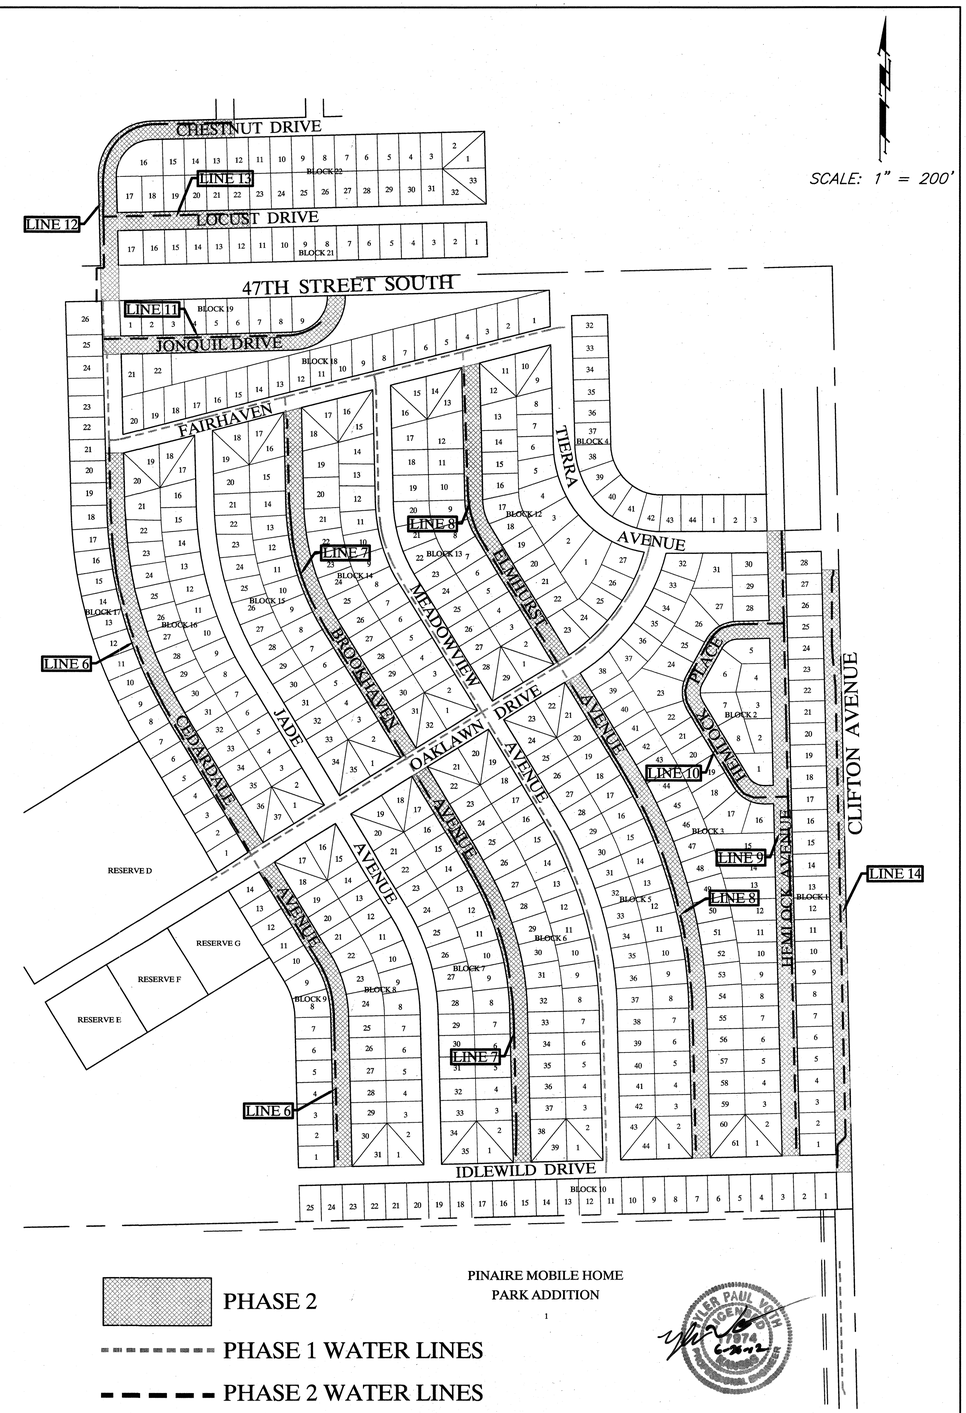

Drawing File: E:\Projects\Oaklawn Water Main Replacement\Title.dwg June 2012

Baughman Company, P.A.
315 Ellis St. Wichita, KS 67211 P 316-262-7271 F 316-262-0149
Baughman ENGINEERING | SURVEYING | PLANNING | LANDSCAPE ARCHITECTURE