BENCHMARK:
BM #102 – Chiseled "+" 11.0' West and 17.0' North of the Centerlines of Both Meadowview & Idlewild. Elev. = 1265.93 (NAVD 88)

SCALE:
HORIZONTAL: 1" = 20'
VERTICAL: 1" = 5'

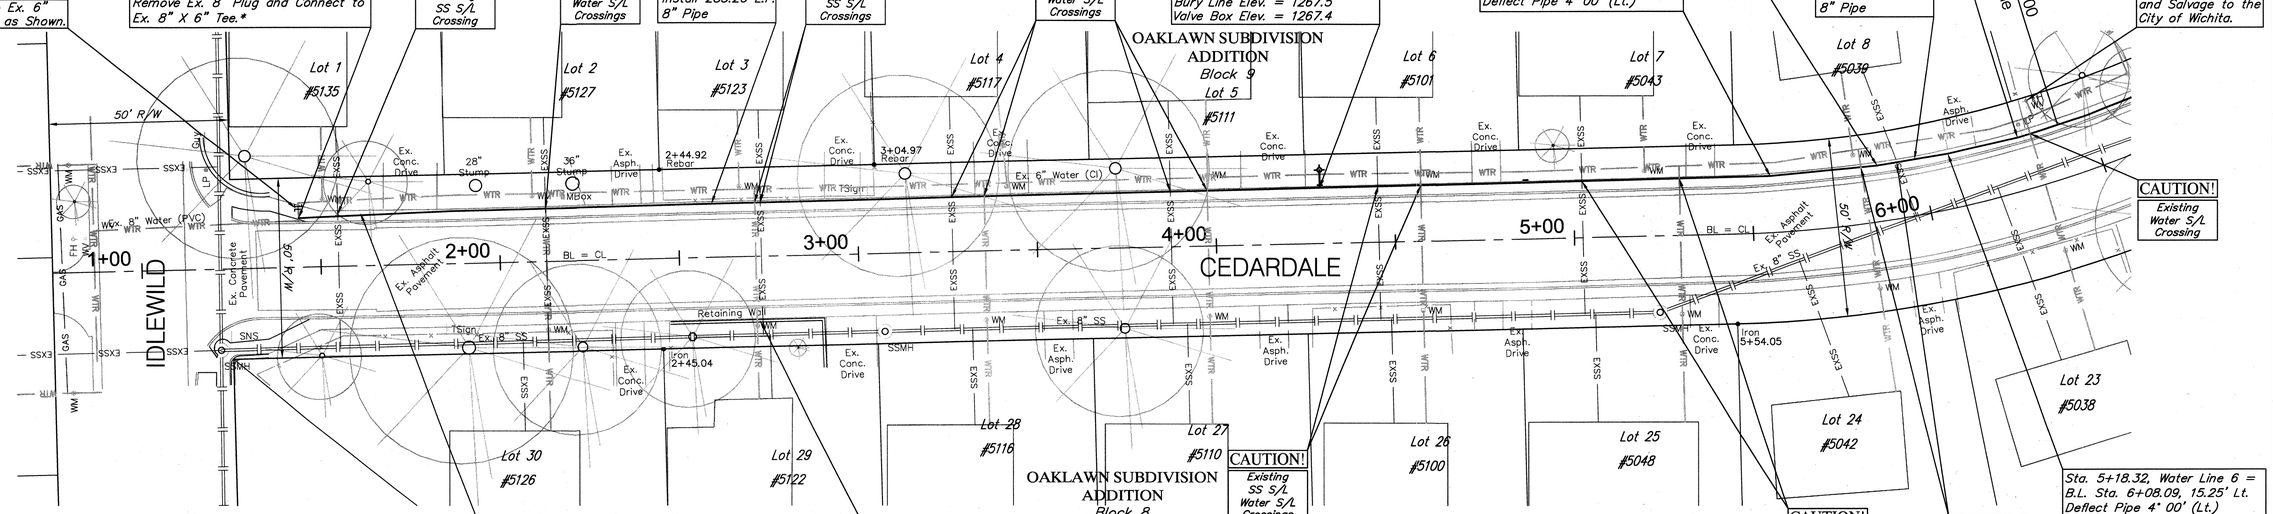

* Location of Existing Tee is Based on Record Information from the City. The Contractor Shall Excavate the Ex. Water and to Verify Size and Location PRIOR to Beginning Construction. This Work Shall be Considered SUBSIDIARY to the Water Line Installation.

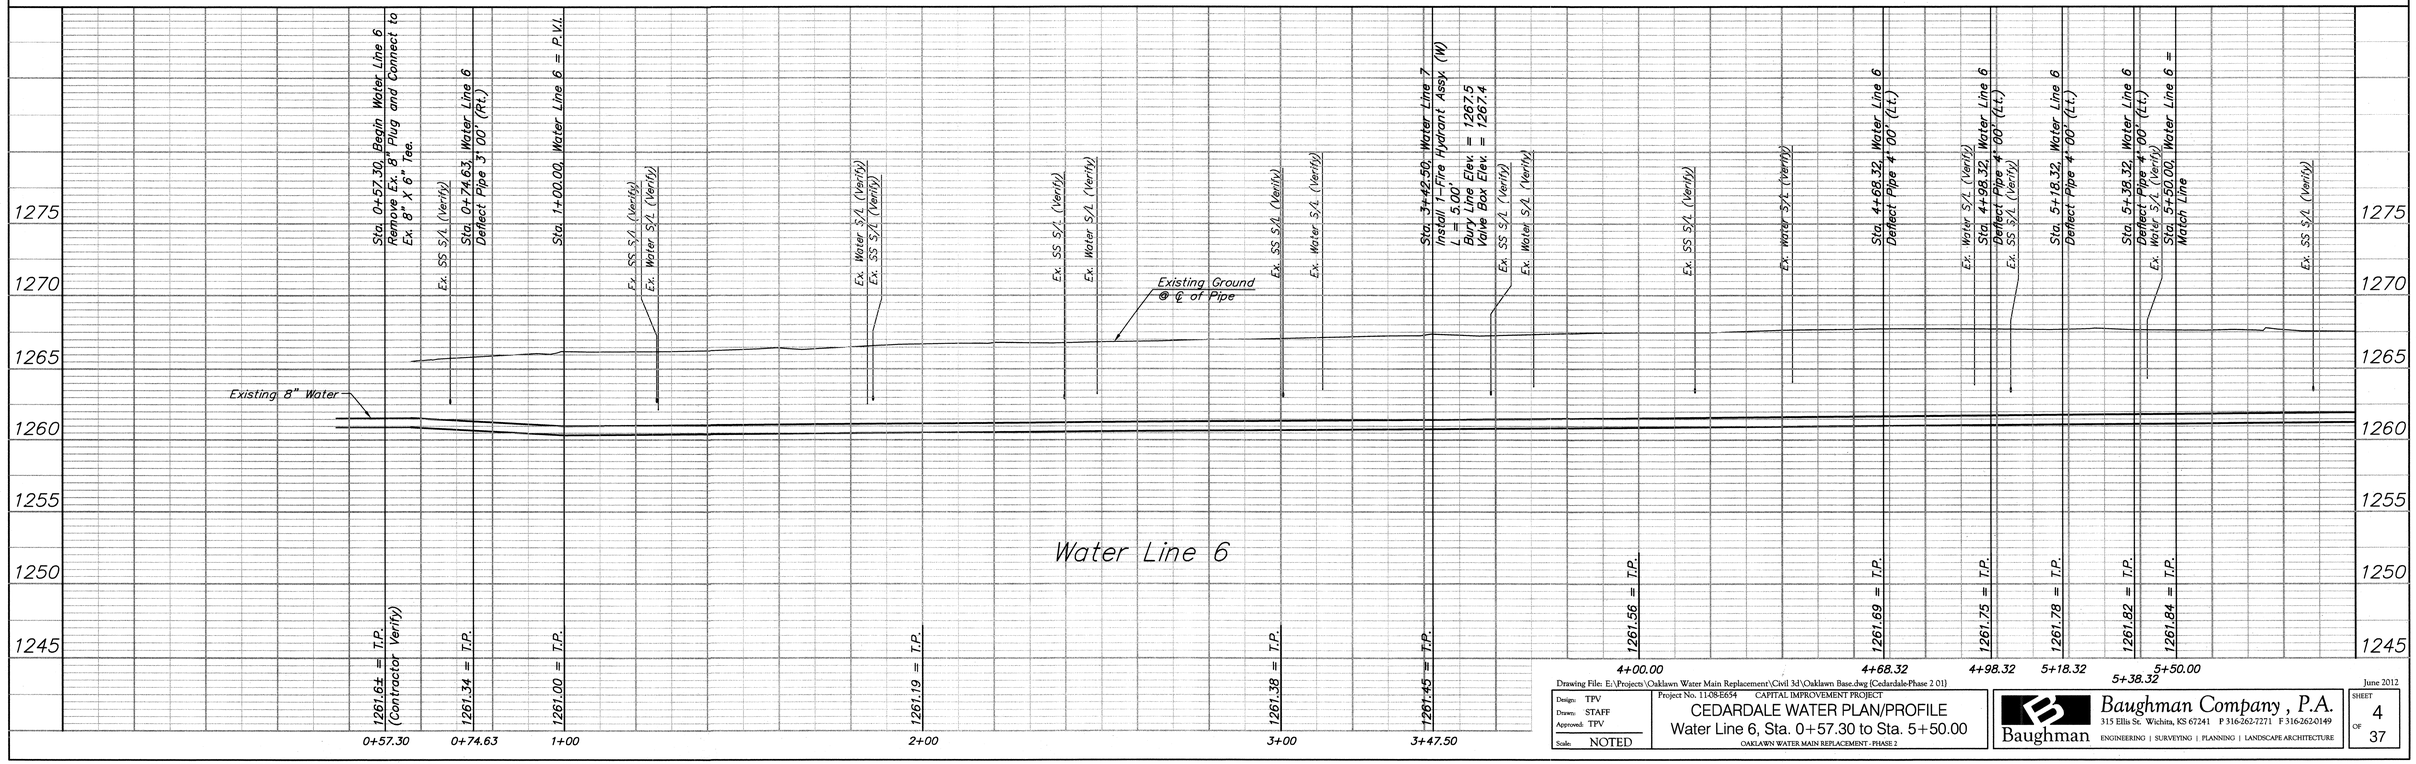

Drawing File: E:\Projects\Oaklawn Water Main Replacement\Civil 3d\Oaklawn Base.dwg [Cedardale-Phase 2 01]

June 2012

Design: TPV Drawn: STAFF Approved: TPV Scale: NOTED	Project No. 1108-E654 CAPITAL IMPROVEMENT PROJECT CEDARDALE WATER PLAN/PROFILE Water Line 6, Sta. 0+57.30 to Sta. 5+50.00 OAKLAWN WATER MAIN REPLACEMENT - PHASE 2	Baughman Company, P.A. 315 Ellis St. Wichita, KS 67241 P 316-262-7271 F 316-262-0149 Baughman ENGINEERING | SURVEYING | PLANNING | LANDSCAPE ARCHITECTURE	SHEET 4 OF 37