BENCHMARK:
BM #131 – Cross on concrete at NW corner of intersection of Hemlock & Idlewild, ±10.6' West and 16.0' North of CL intersection.
Elev. = 1267.17 (NAVD 88)

BENCHMARK:
BM #133 – Magnail/washer in asphalt at SW corner of intersection of Hemlock & South entrance of Hemlock Place, 11' South and 11' West of CL intersection.
Elev. = 1268.94 (NAVD 88)

SCALE:
HORIZONTAL: 1" = 20'
VERTICAL: 1" = 5'

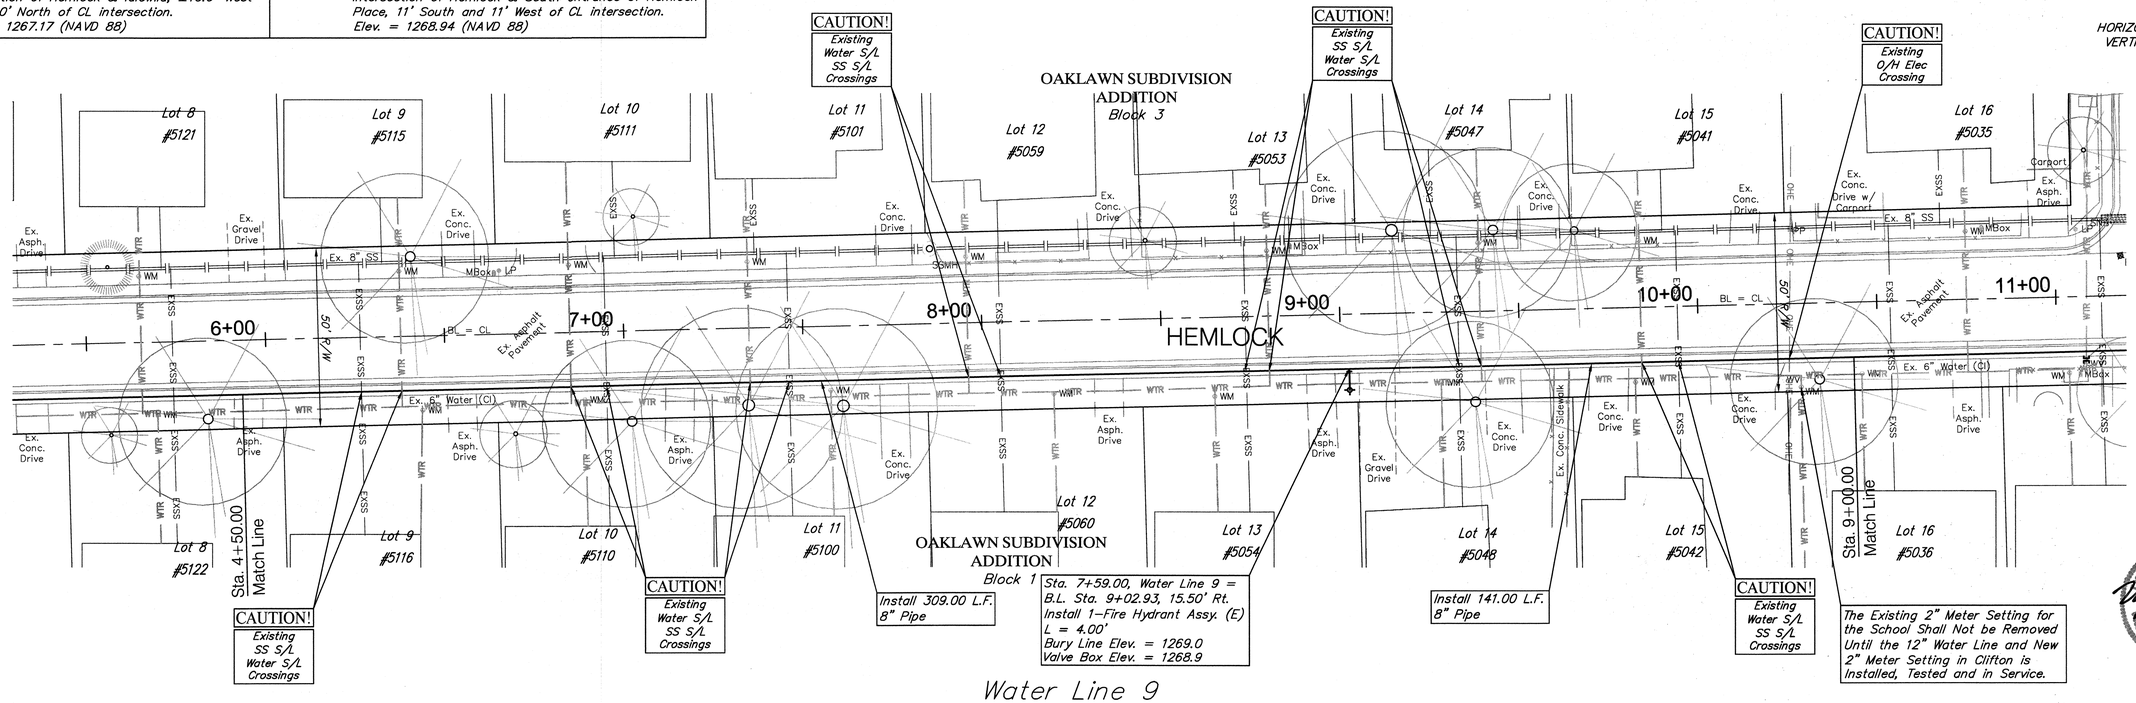

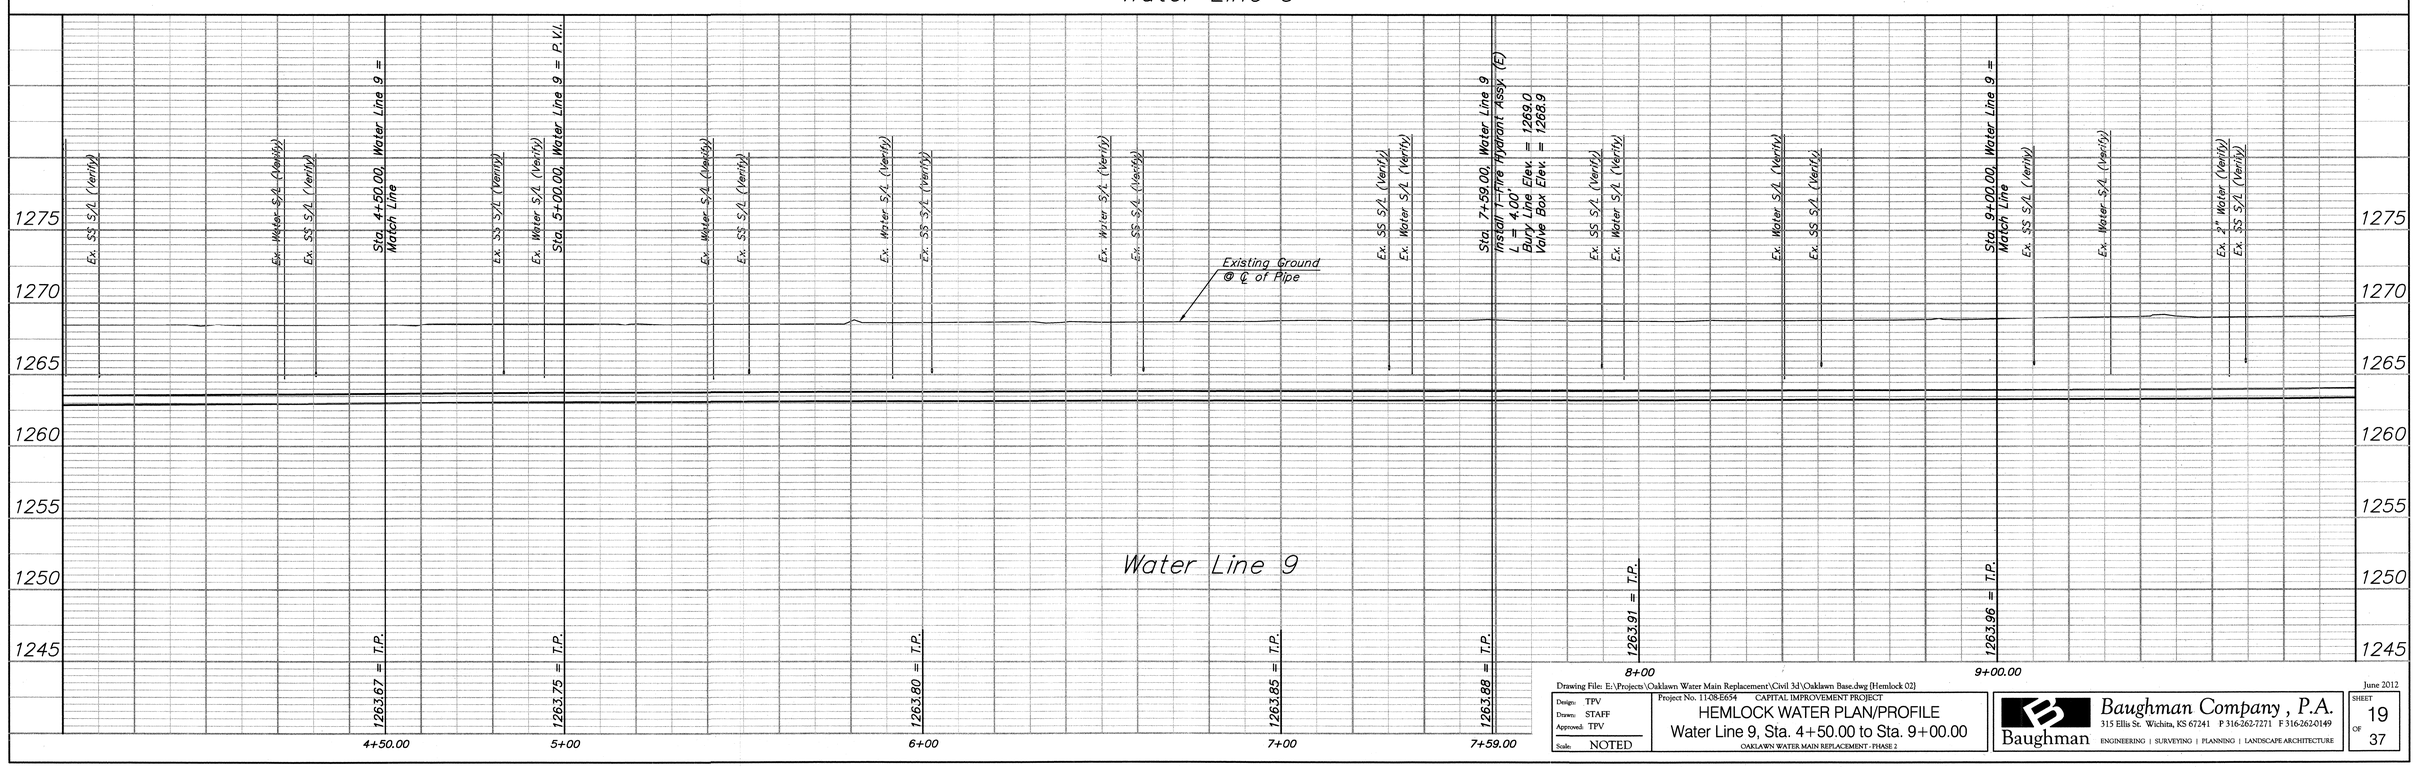

Drawing File: E:\Projects\Oaklawn Water Main Replacement\Civil 3d\Oaklawn Base.dwg [Hemlock 02]

Design: TPV
Drawn: STAFF
Approved: TPV
Scale: NOTED

Project No. 11-08-E654 CAPITAL IMPROVEMENT PROJECT

HEMLOCK WATER PLAN/PROFILE
Water Line 9, Sta. 4+50.00 to Sta. 9+00.00
OAKLAWN WATER MAIN REPLACEMENT - PHASE 2

Baughman Company, P.A.
315 Ellis St. Wichita, KS 67241 P 316-262-7271 F 316-262-0149
ENGINEERING | SURVEYING | PLANNING | LANDSCAPE ARCHITECTURE

June 2012

SHEET 19 OF 37