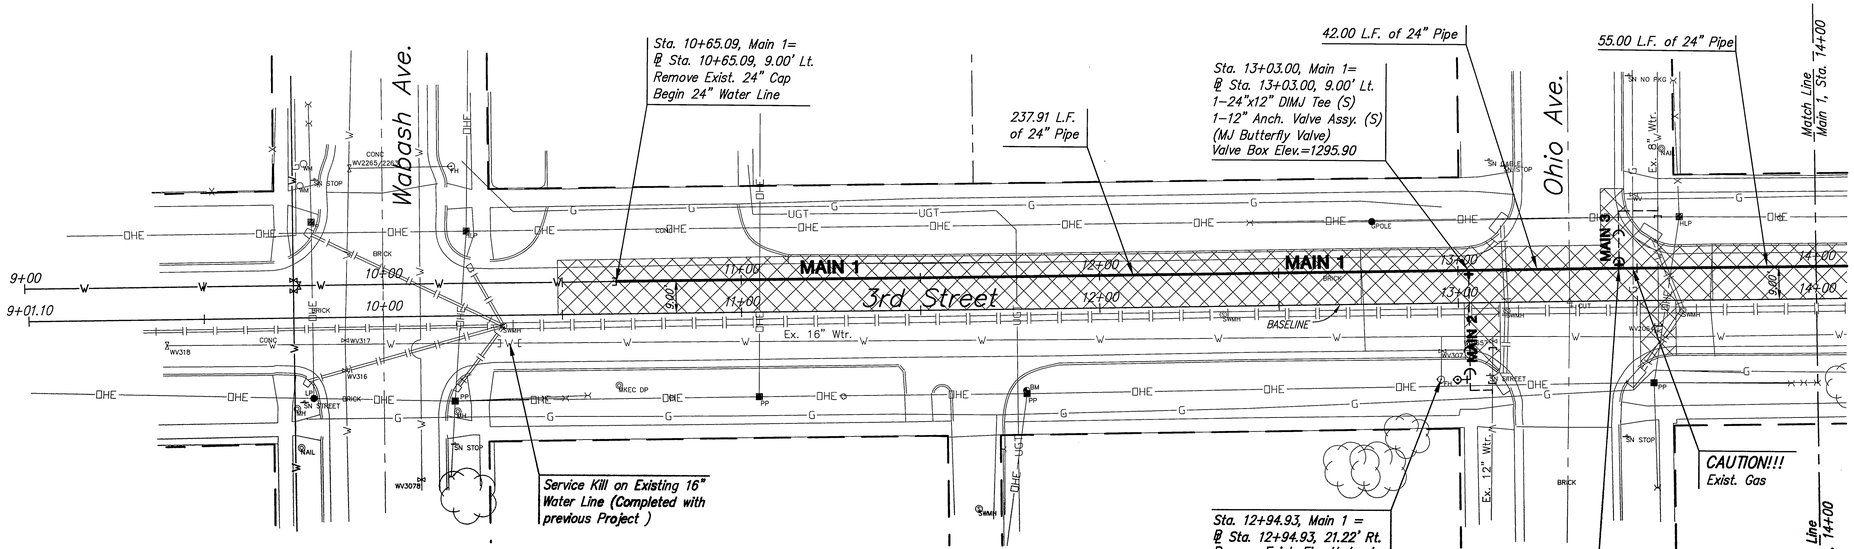

Contractor to verify depth & location of existing water lines & all other utilities prior to construction

Pavement Removal

Abandon exist. 16" water lines in place per City of Wichita Specifications. All services must be connected to new 24" main prior to abandonment.

PLAN-MAIN 1

SCALE: 1"=20'

PROFILE-MAIN 1

SCALE: HORIZ. 1"=20'
SCALE: VERT. 1"=5'

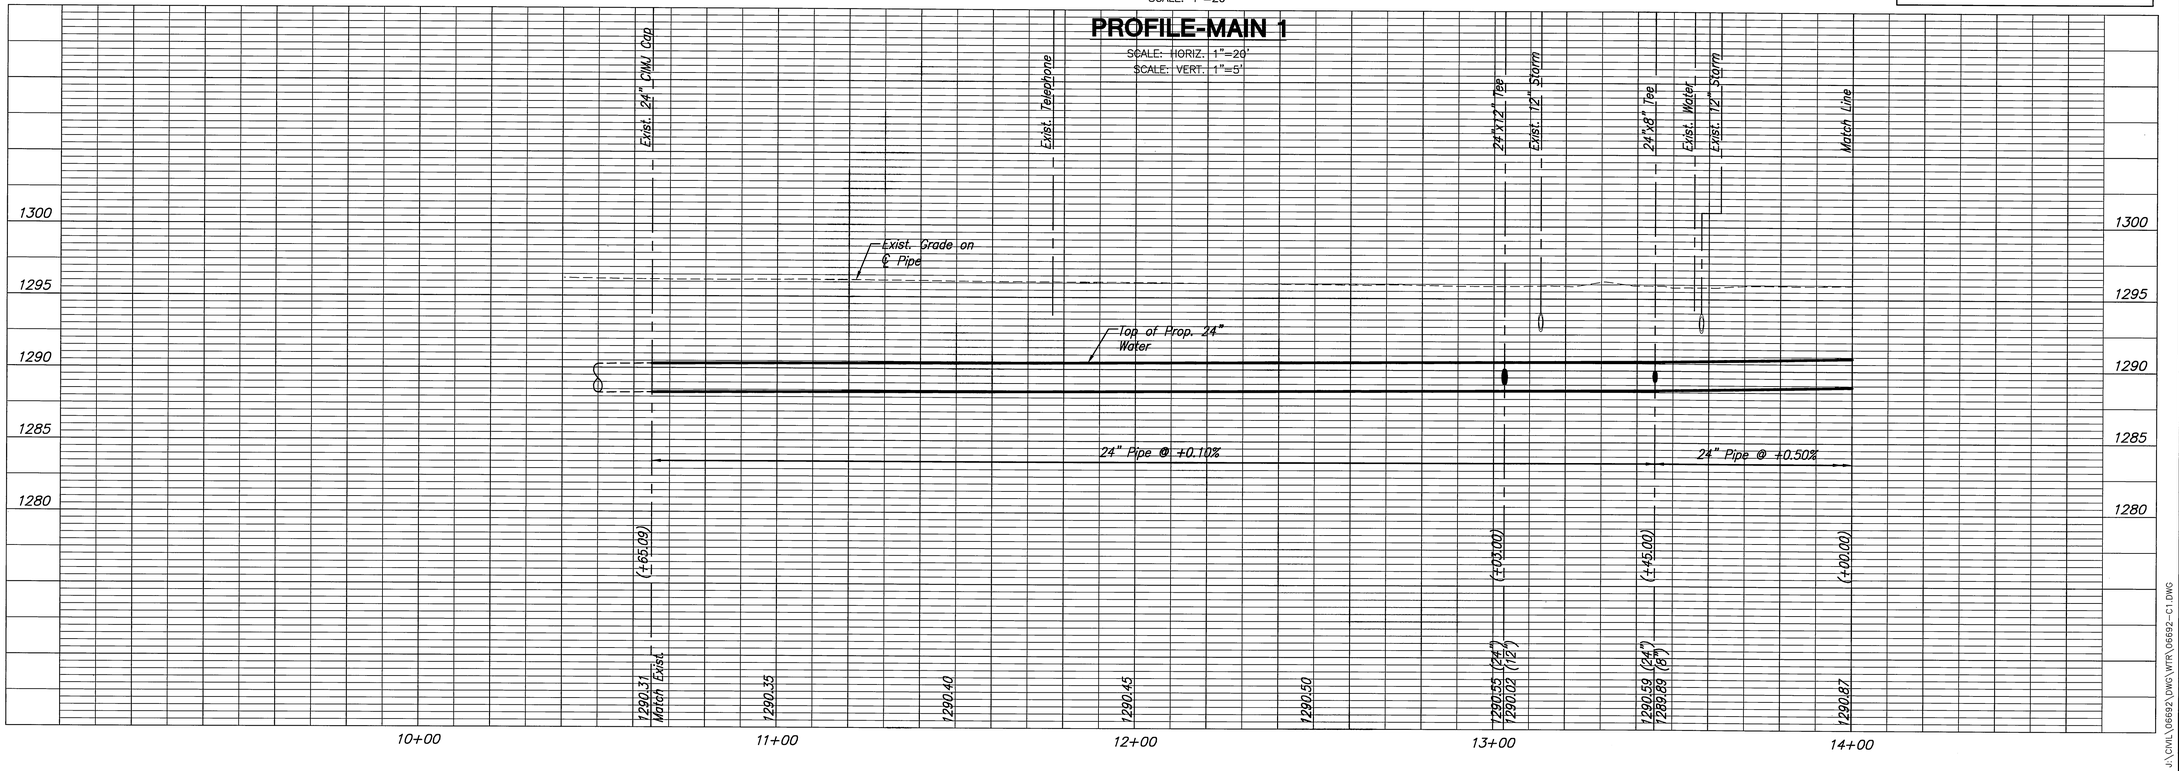

MKEC ENGINEERING CONSULTANTS, INC.
411 N. WEBB ROAD
WICHITA, KS. 67206
316 - 684 - 9600

JAY ANGLE 6288 12/31/12 KANSAS PROFESSIONAL ENGINEER

3RD STREET WATER MAIN REPLACEMENT

FROM CENTRAL CORRIDOR TO I-135

MAIN 1
SHEET TITLE

448-90217
PROJECT NUMBER

JRA / JSB / JRA
DESIGNED DRAWN CHECKED

ISSUED
June 2012

REVISED

SHEET NO.
7 of 37

PLOTTED: Friday, July 20, 2012 @ 10:18AM

J:\CIVIL\06692\DWG\WTR\06692-C1.DWG