FHWA REGION NO.	STATE	PROJECT NUMBER	FISCAL YEAR	SHEET NUMBER	TOTAL SHEETS
7	KANSAS	87N-0493-01	2012	16	59

HSIP Proj. No. N049 (301)

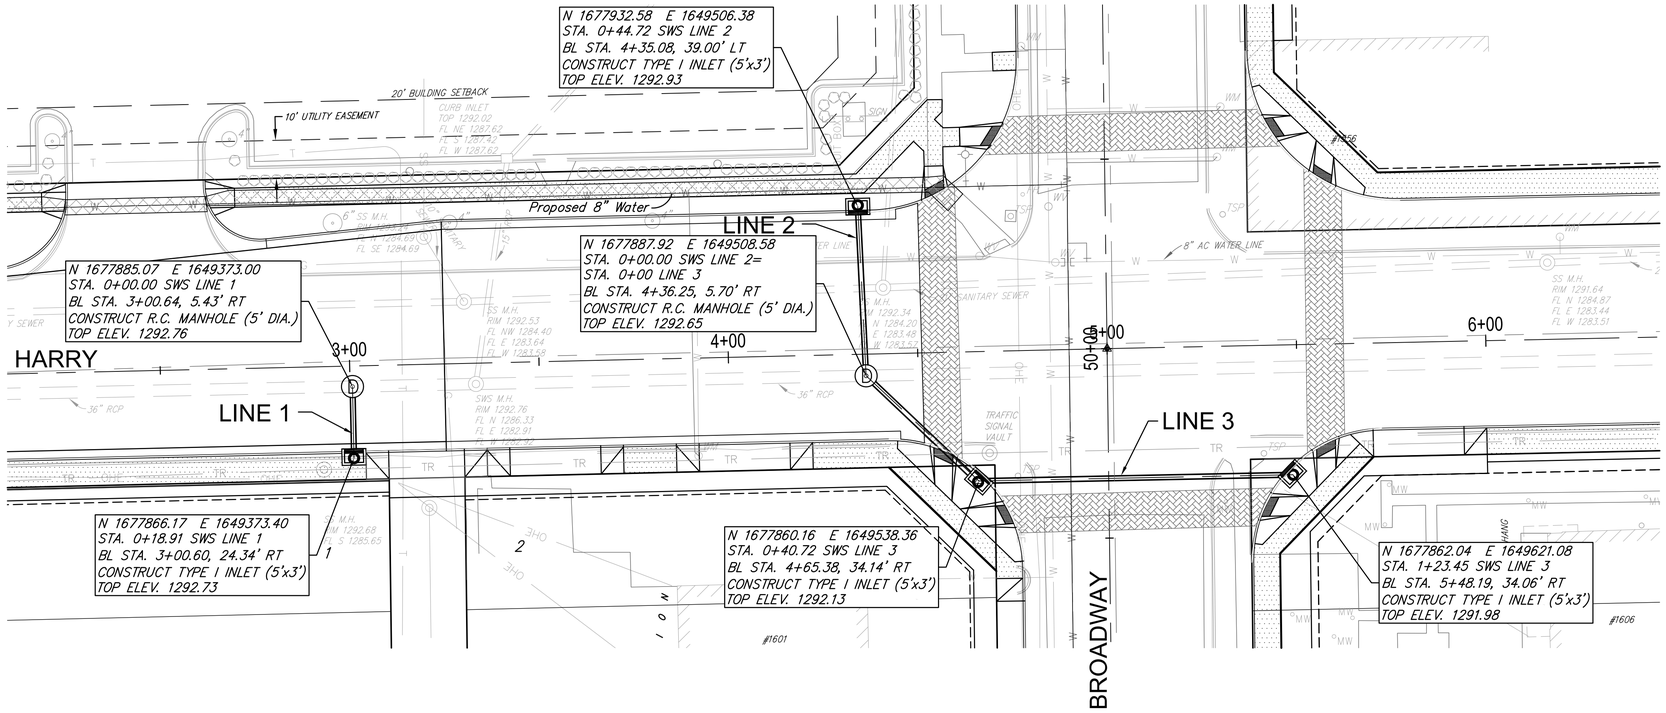

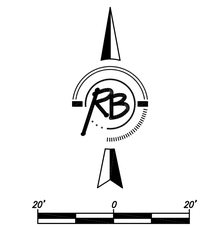

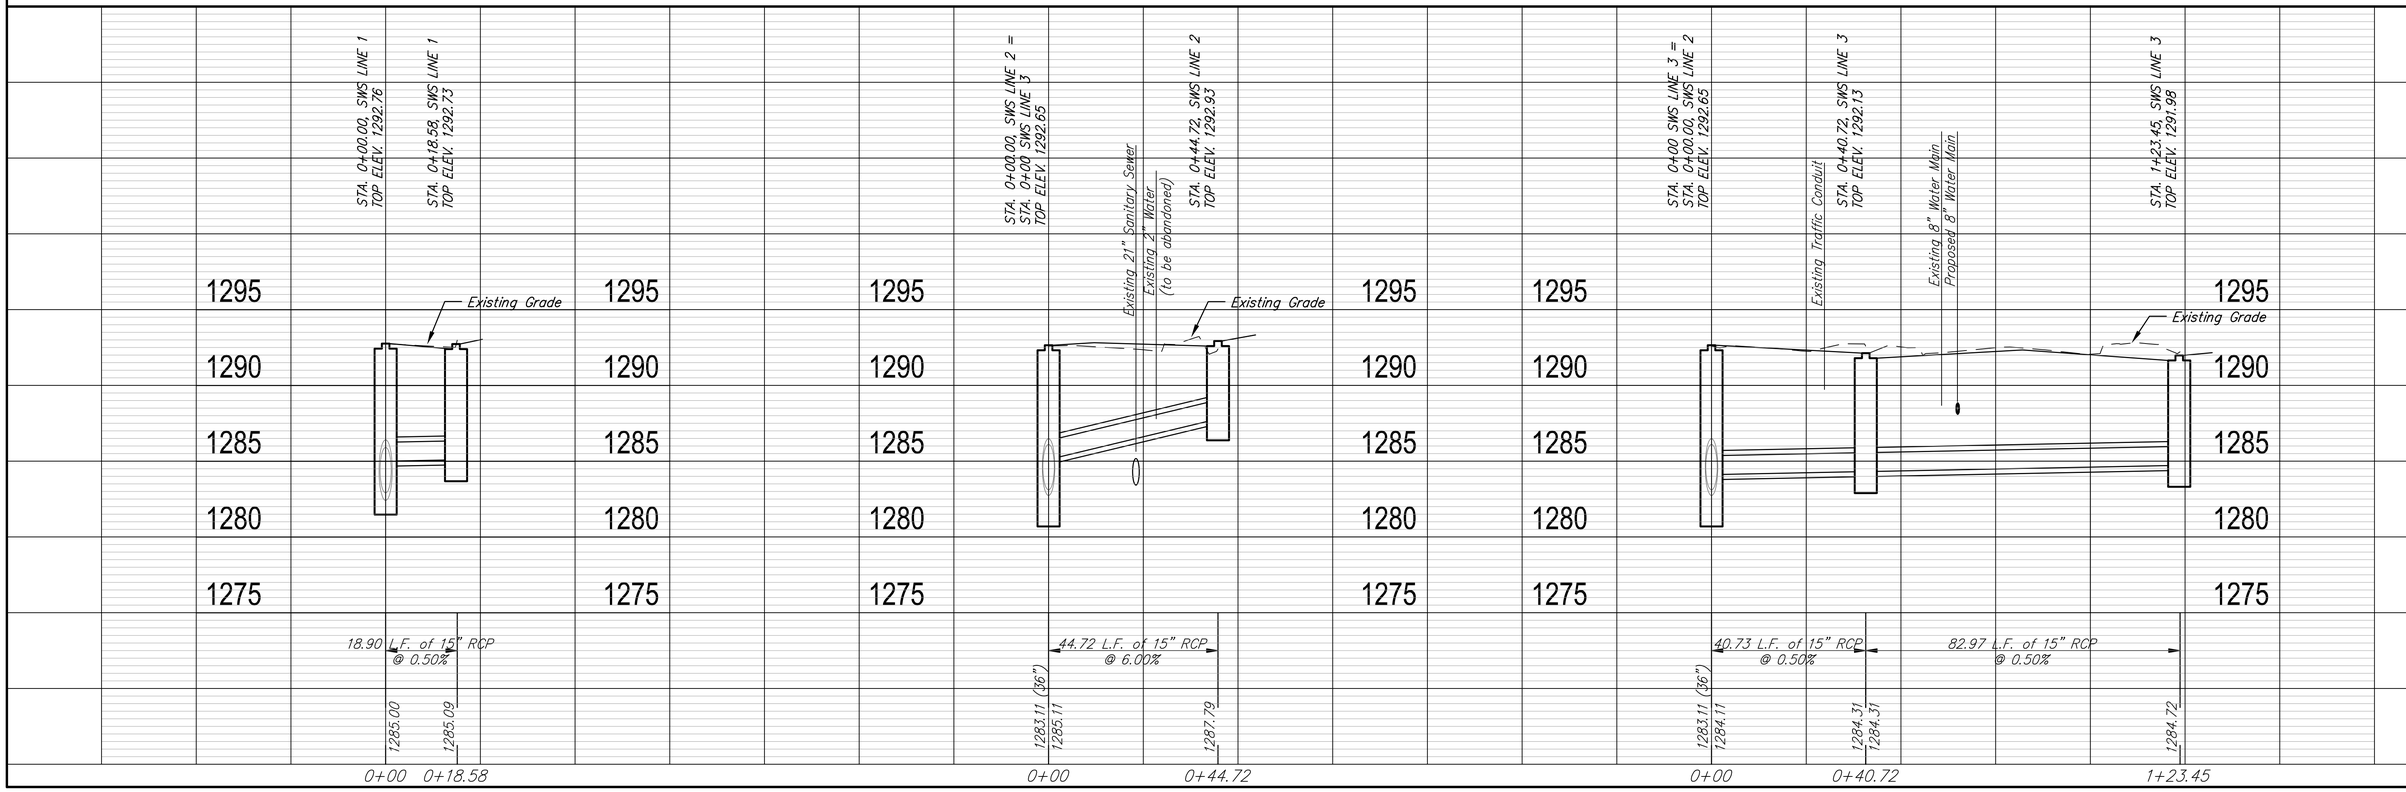

KENNETH W. LEE
LICENSED
15373
5-23-12
KANSAS
PROFESSIONAL ENGINEER

Ruggles & Bohm, P.A.
Engineering, Surveying, Land Planning
934 North Main, Suite 100
Wichita, Kansas 67203
(316) 264-4421
(316) 264-4421 fax
E-mail: info@rbkansas.com
www.rbkansas.com

DESIGN KWL | DRAWN RA/MP | REVISED | REVIEW
UTILITY | DATE May 23, 2012

PROJECT NUMBER . | DRAWING FILE .

PAVING IMPROVEMENTS
STORM DRAIN
WICHITA, KANSAS

RB JOB 3576T

SHEET 16 OF 59