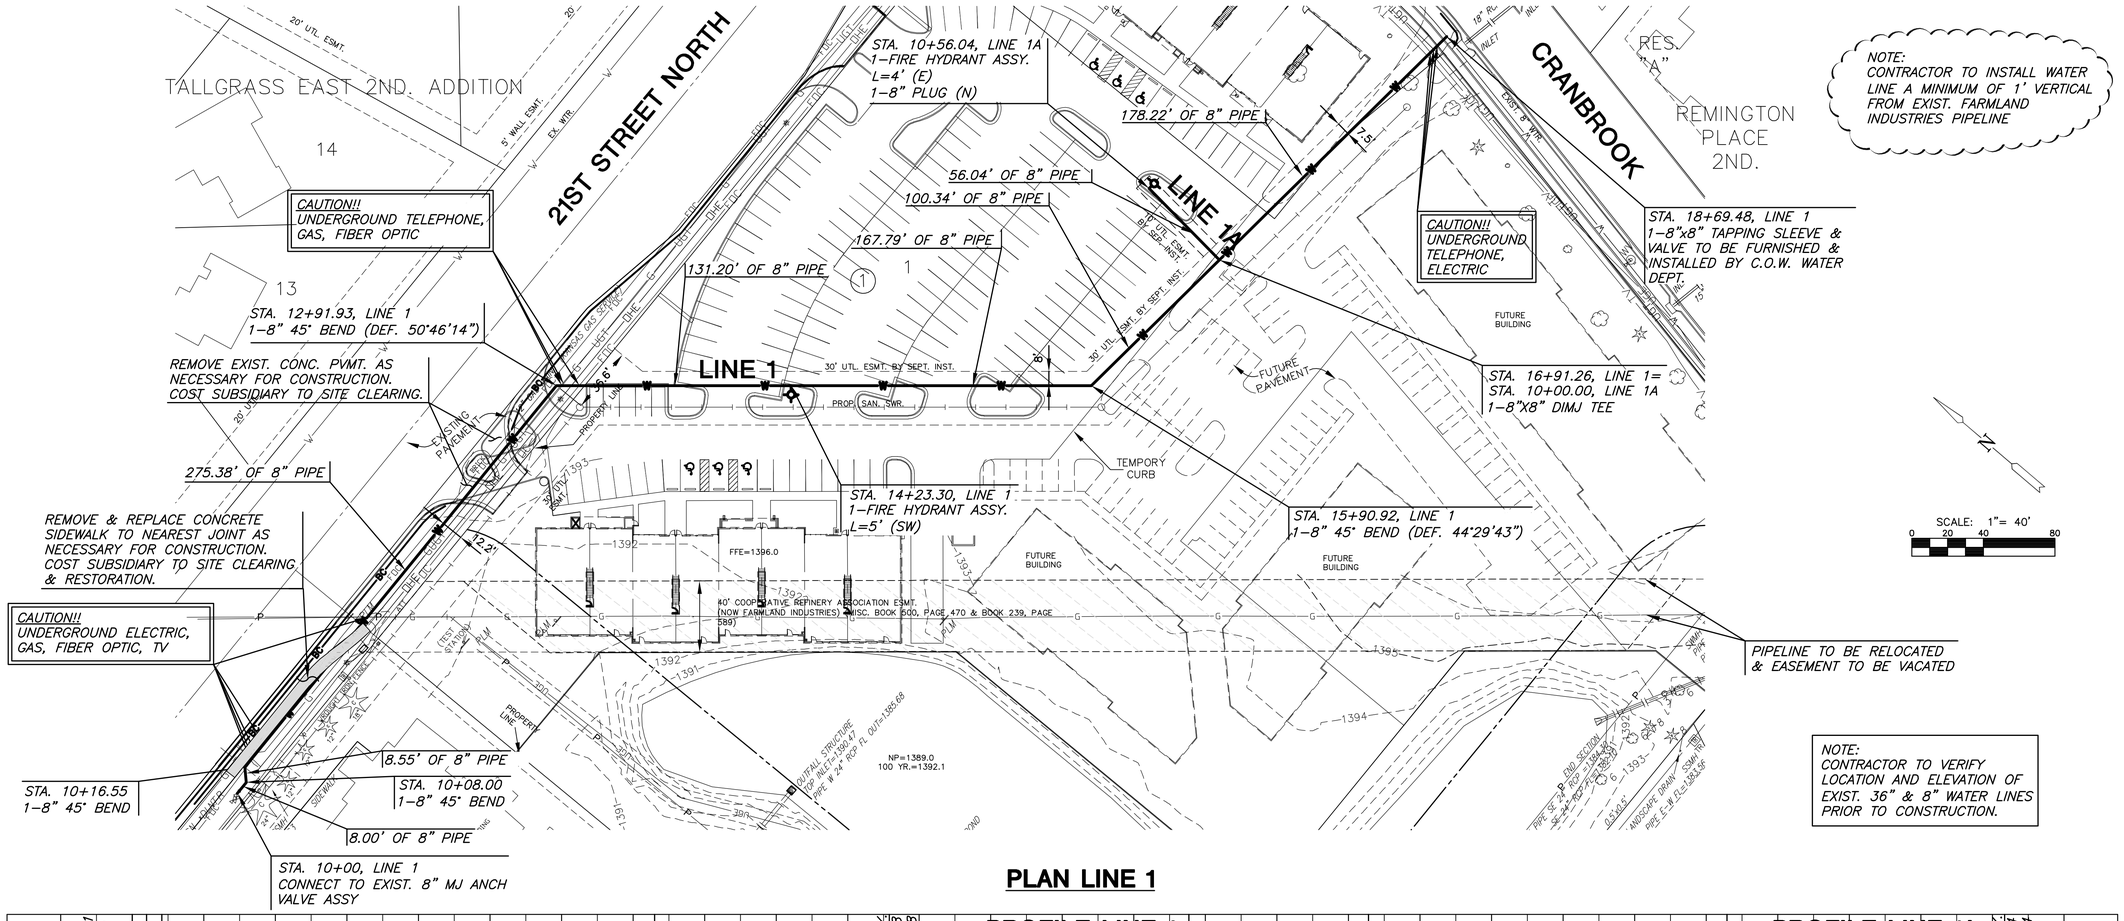

NOTE:
CONTRACTOR TO INSTALL WATER LINE A MINIMUM OF 1' VERTICAL FROM EXIST. FARMLAND INDUSTRIES PIPELINE

NOTE:
CONTRACTOR TO VERIFY LOCATION AND ELEVATION OF EXIST. 36" & 8" WATER LINES PRIOR TO CONSTRUCTION.

PLAN LINE 1

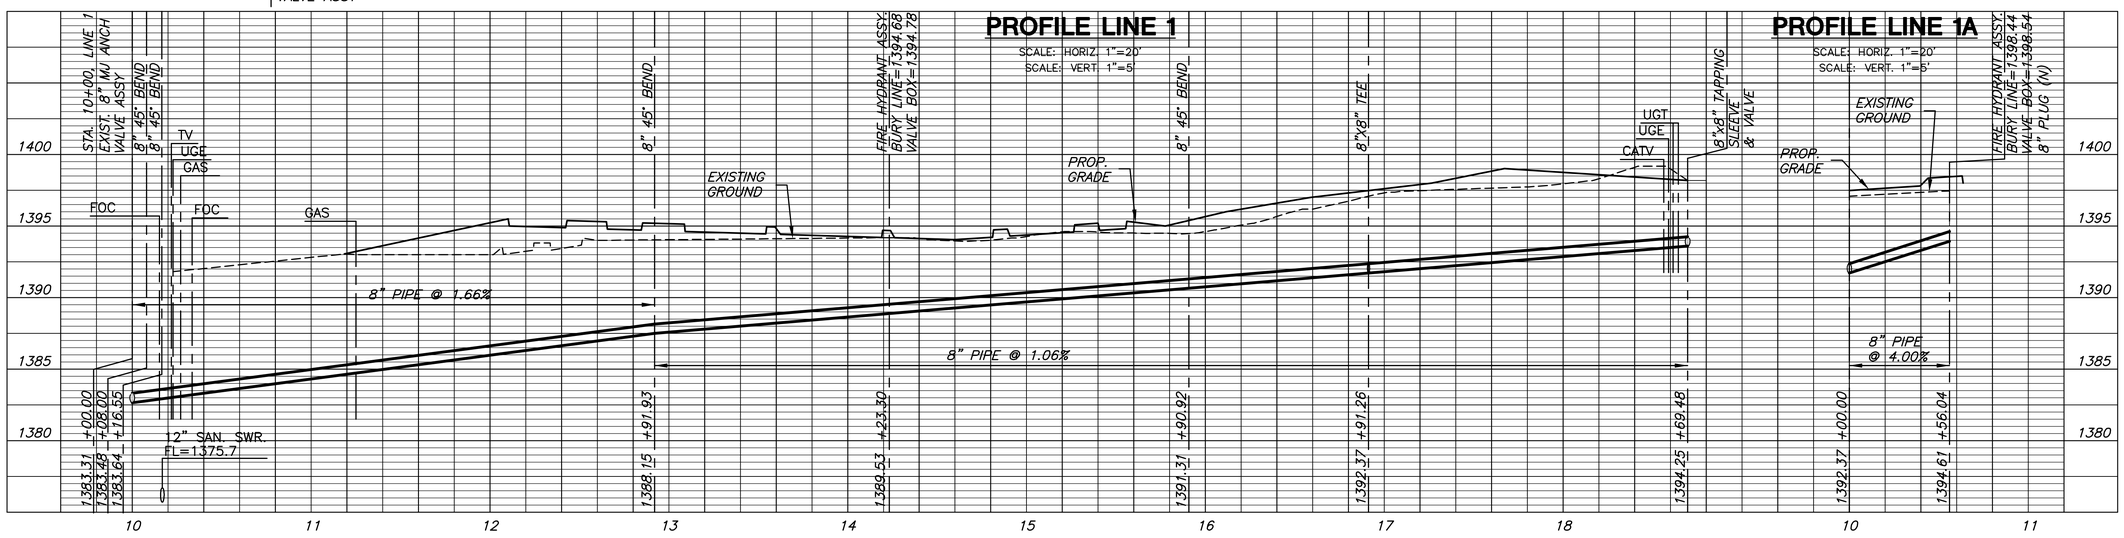

MKEC ENGINEERING CONSULTANTS, INC.
411 N. WEBB ROAD
WICHITA, KS. 67206
316 - 684 - 9600

BRYCE L. BARKUS LICENSED 19755 KANSAS PROFESSIONAL ENGINEER

WATER DISTRIBUTION PLANS FOR REMINGTON PLACE ADDITION

PROJECT NO. 448-90537

LINE 1 & LINE 1A

SHEET TITLE

1201010125

PROJECT NUMBER

SPE / DM / BLB

DESIGNED / DRAWN / CHECKED

ISSUED August 2012

REVISED REV 1 8/14/12

SHEET NO. 3 of 9

J:\PROJECTS\2012\1201010125_OCCIDENTAL_CRANBROOK\5-CIVIL\CAD\WTR\LINE 1_PP.DWG

PLOTTED: Tuesday, August 14, 2012 @ 02:28PM