LEGEND

WM = WATER METER

= REMOVE AND REPLACE EXISTING CURB & GUTTER IN LIKE KIND

= REMOVE AND REPLACE EXISTING PAVEMENT

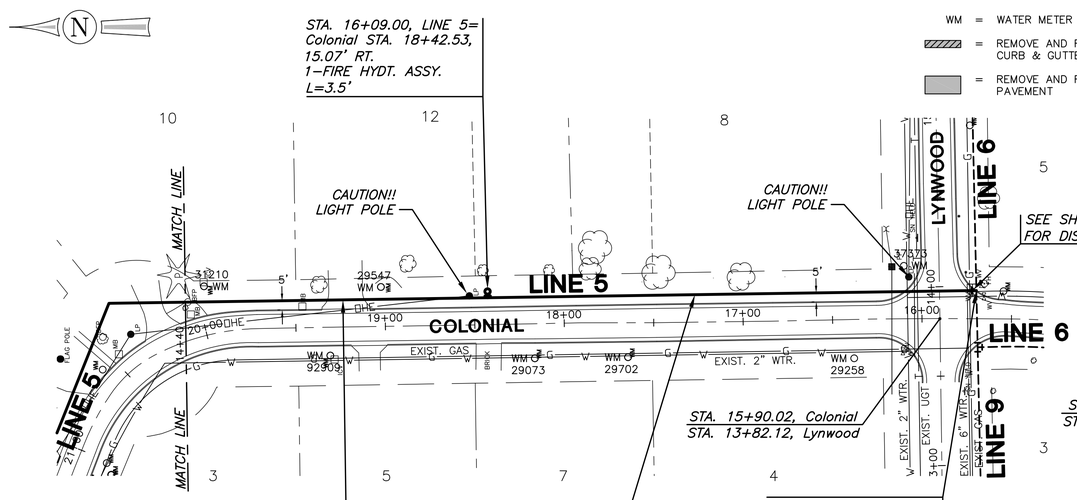

NOTE:
CONTRACTOR TO VERIFY LOCATION AND ELEVATION OF EXISTING UTILITIES PRIOR TO CONSTRUCTION.

SCALE: 1"= 40'

PLAN LINE 5

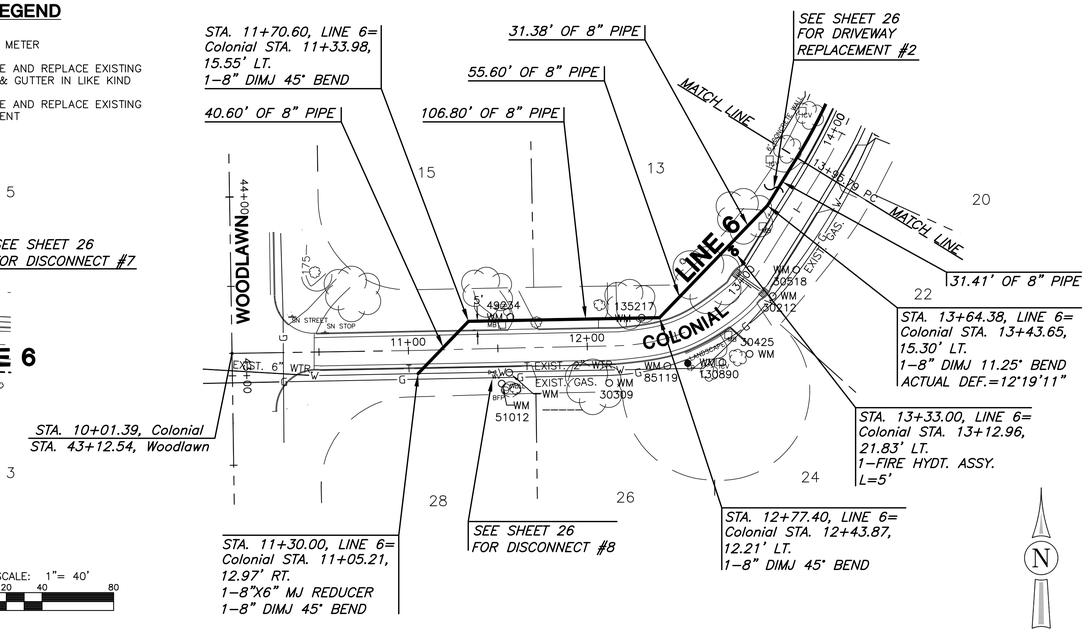

PLAN LINE 6

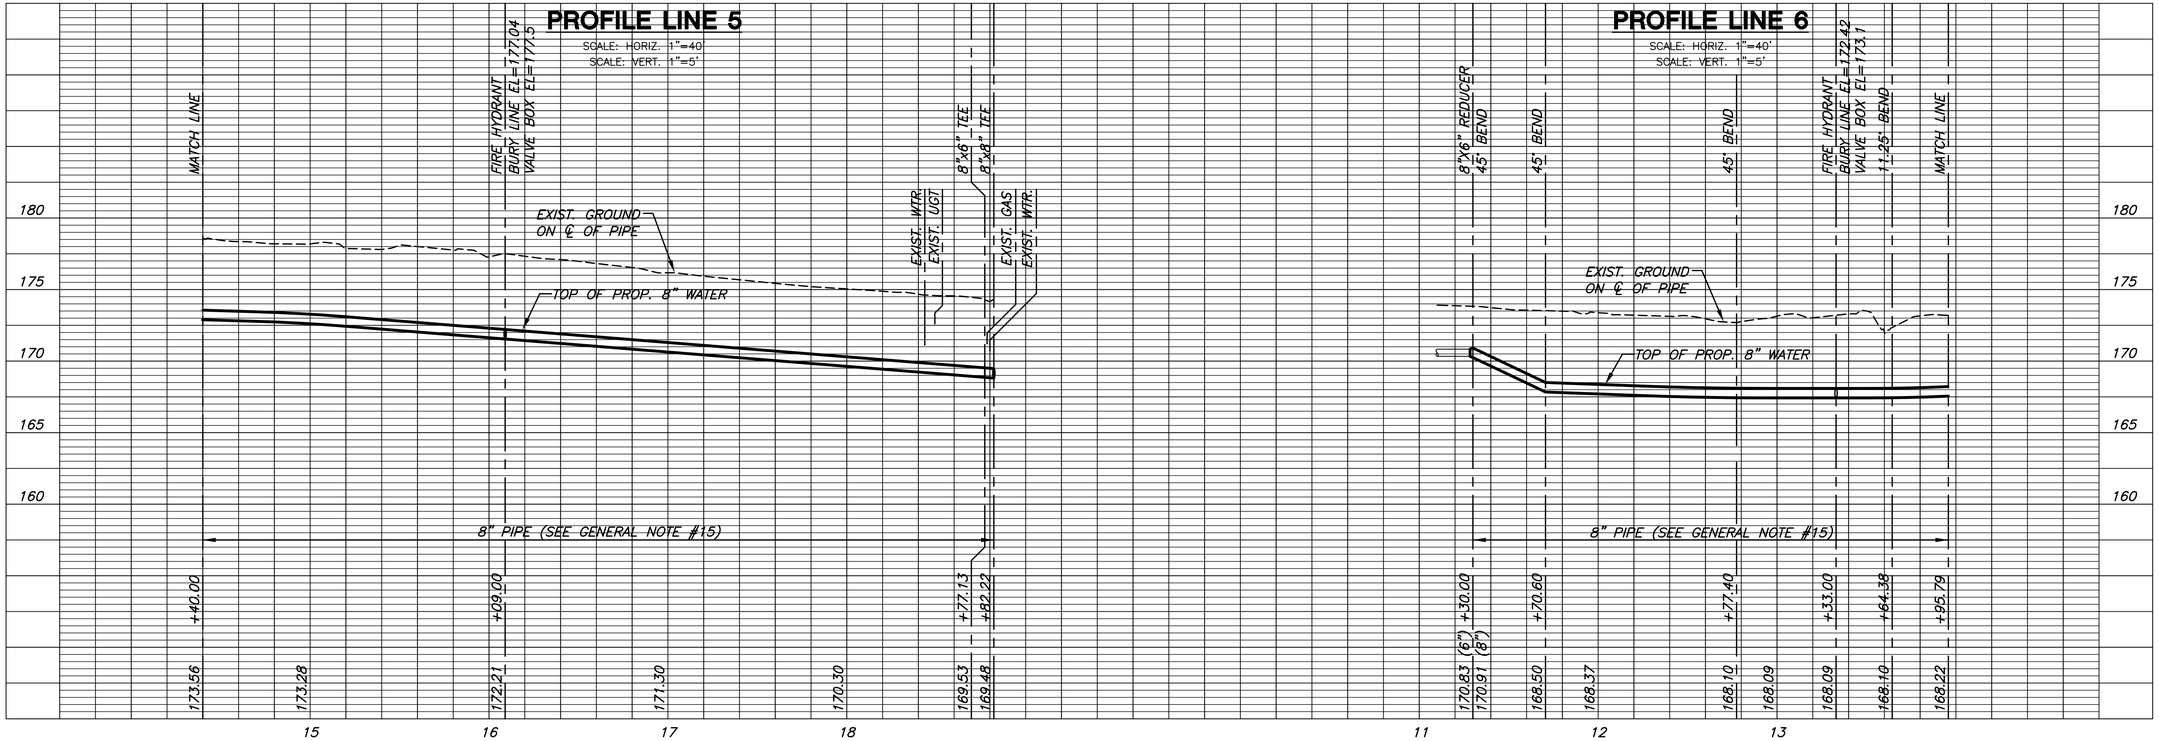

MKEC ENGINEERING CONSULTANTS, INC.
411 N. WEBB ROAD
WICHITA, KS. 67206
316 - 684 - 9600

JAY ANGLEMYER LICENSED 13288 6/28/12 KANSAS PROFESSIONAL ENGINEER

WATER MAIN REPLACEMENT PLANS FOR EASTBOROUGH SOUTH

LINES 5 & 6
SHEET TITLE

448-90213
PROJECT NUMBER

DFL / JWC / JRA
DESIGNED DRAWN CHECKED

ISSUED
August 2012

REVISED

SHEET NO.
15 of 40

J:\CIVIL\06691\DWG\WTR\06691_C9.DWG

PLOTTED: Tuesday, August 28, 2012 @ 03:24PM