LEGEND

WM	=	WATER METER
▨	=	REMOVE AND REPLACE EXISTING CURB & GUTTER IN LIKE KIND
■	=	REMOVE AND REPLACE EXISTING PAVEMENT

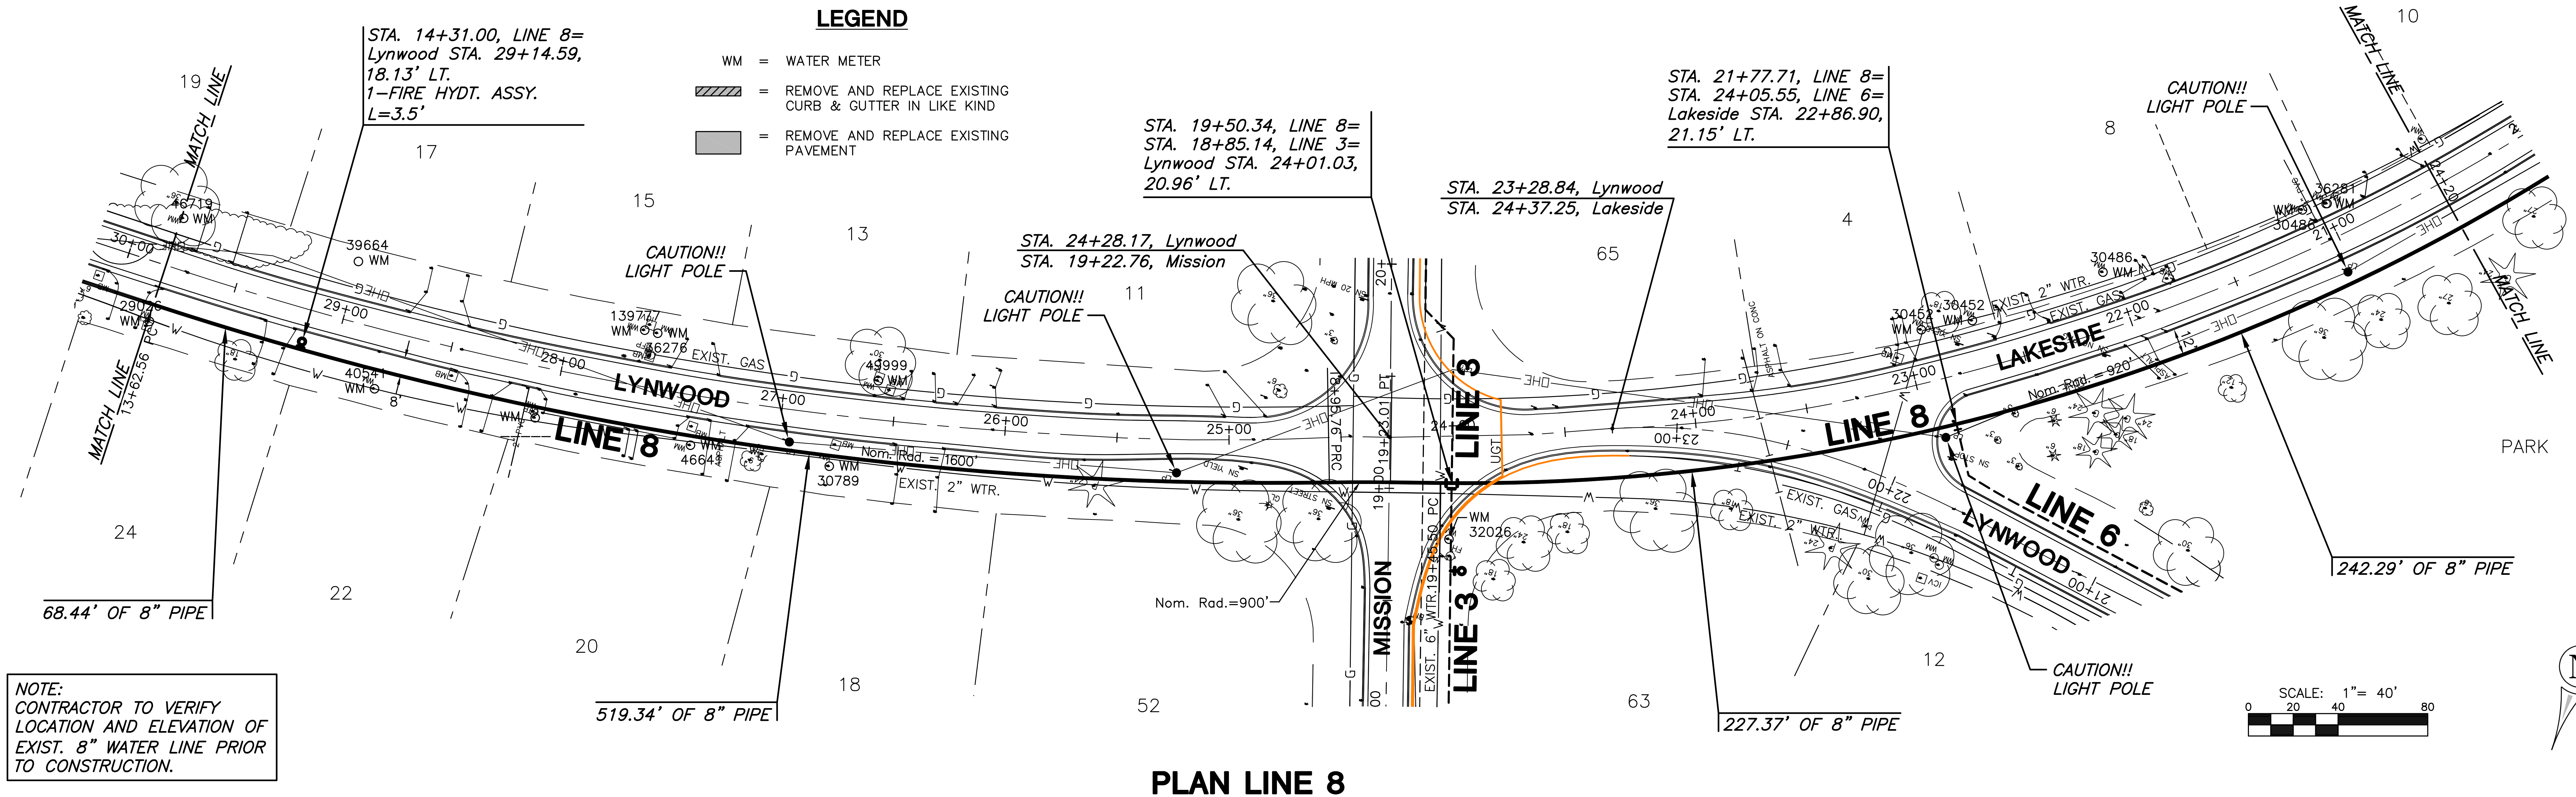
STA. 14+31.00, LINE 8=
Lynwood STA. 29+14.59,
18.13' LT.
1-FIRE HYDT. ASSY.
L=3.5'
STA. 19+50.34, LINE 8=
STA. 18+85.14, LINE 3=
Lynwood STA. 24+01.03,
20.96' LT.
STA. 24+28.17, Lynwood
STA. 19+22.76, Mission
STA. 23+28.84, Lynwood
STA. 24+37.25, Lakeside
STA. 21+77.71, LINE 8=
STA. 24+05.55, LINE 6=
Lakeside STA. 22+86.90,
21.15' LT.
CAUTION!! LIGHT POLE
CAUTION!! LIGHT POLE
CAUTION!! LIGHT POLE
CAUTION!! LIGHT POLE
MATCH LINE
MATCH LINE 13+62.56 PC
MATCH LINE
MATCH LINE
68.44' OF 8" PIPE
519.34' OF 8" PIPE
227.37' OF 8" PIPE
242.29' OF 8" PIPE
LINE 8
LINE 8
LINE 3
LINE 3
LINE 6
LYNWOOD
LYNWOOD
LAKESIDE
MISSION
PARK
Nom. Rad. = 1600'
Nom. Rad.=900'
Nom. Rad. = 920'
EXIST. GAS
EXIST. 2" WTR.
EXIST. 6" WTR.
EXIST. 2" WTR.
EXIST. GAS
EXIST. 2" WTR.
EXIST. GAS
UGT
ASPHALT ON CONC
WM 46719
39664 WM
29026 WM
40541 WM
139777 WM
46276 WM
46643 WM
30789 WM
49999 WM
32026 WM
30452 WM
30452 WM
30486 WM
30486 WM
36281 WM
30+00
29+00
28+00
27+00
26+00
25+00
24+00
23+00
22+00
21+00
24+00
23+00
22+00
21+00
24+20
19+00
19+23.01 PT
18+96.76 PRC
20+
19+45.50 PC
19
17
15
13
11
65
4
8
10
24
22
20
18
52
63
12
SCALE: 1"= 40'
0 20 40 80
N

NOTE:
CONTRACTOR TO VERIFY LOCATION AND ELEVATION OF EXIST. 8" WATER LINE PRIOR TO CONSTRUCTION.

PLAN LINE 8

PROFILE LINE 8

SCALE: HORIZ. 1"=40'
SCALE: VERT. 1"=5'

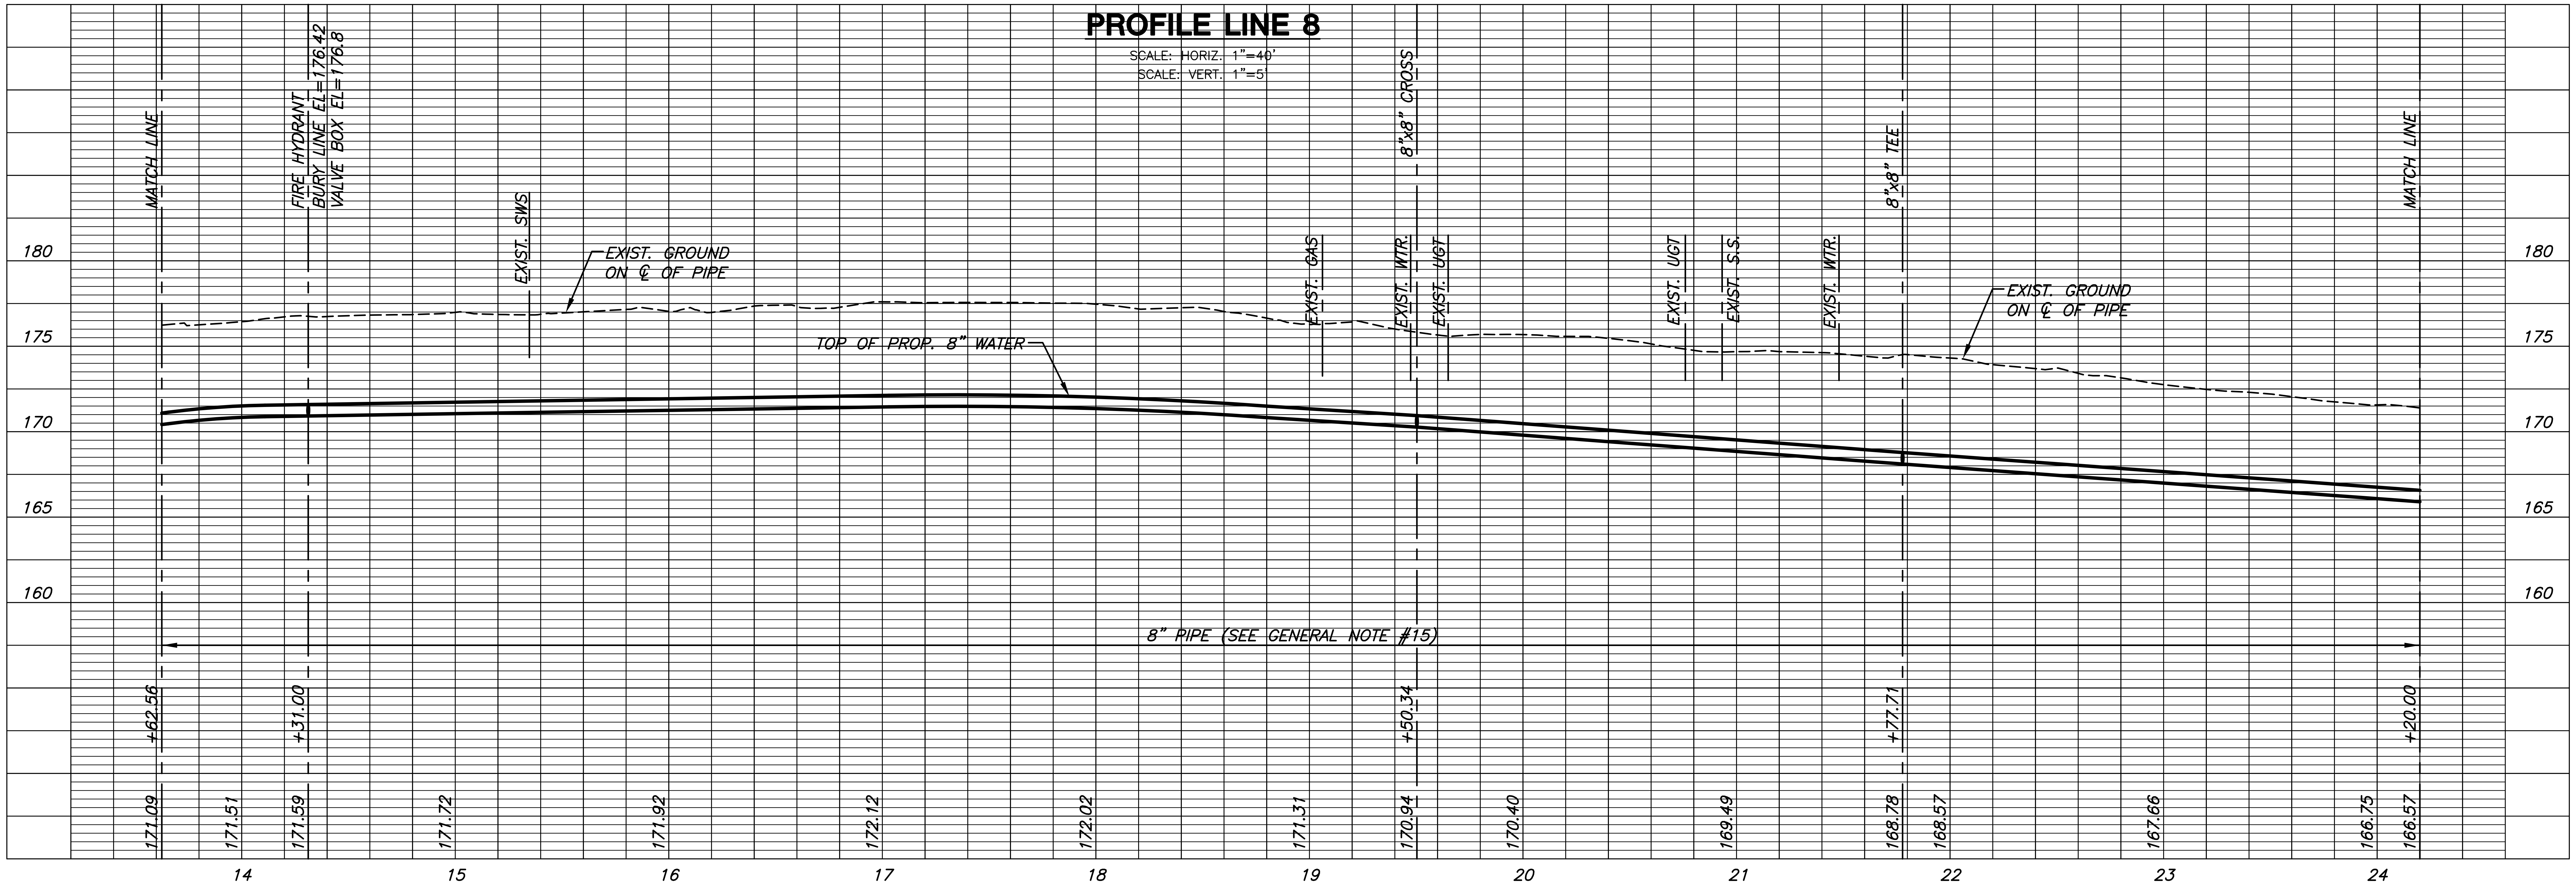

PLOTTED: Tuesday, August 28, 2012 @ 03:25PM

J:\CIVIL\06691\DWG\WTR\06691_C13.DWG

MKEC
ENGINEERING
CONSULTANTS, INC.

411 N. WEBB ROAD
WICHITA, KS. 67206
316 - 684 - 9600

JAY ANGLEMYER
13288
8/28/12

WATER MAIN REPLACEMENT PLANS FOR
EASTBOROUGH SOUTH

LINE 8
SHEET TITLE

448-90213
PROJECT NUMBER

DFL	JWC	JRA
DESIGNED	DRAWN	CHECKED

ISSUED
August 2012
REVISED

SHEET NO.
19 of 40