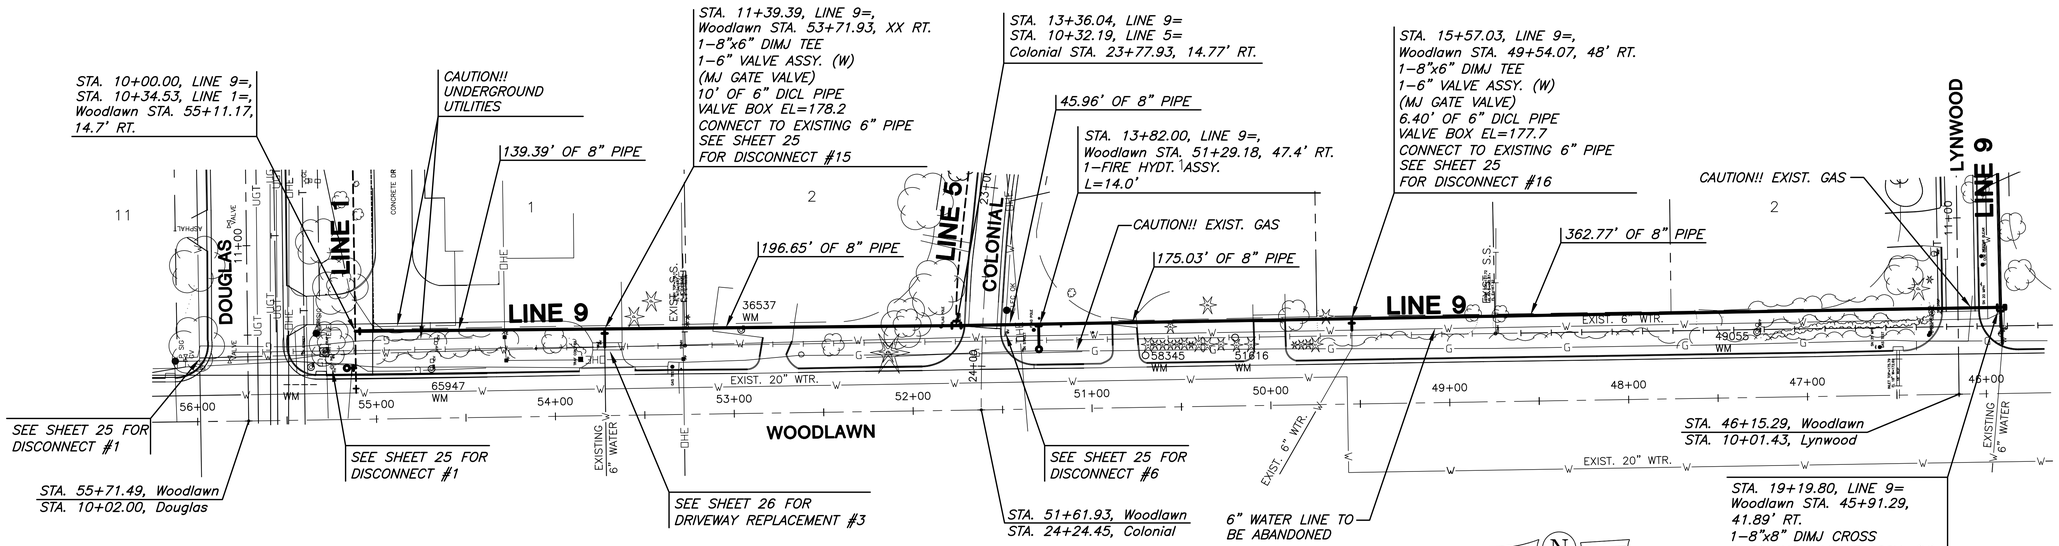

NOTE:
CONTRACTOR TO VERIFY LOCATION AND ELEVATION OF EXISTING UTILITIES PRIOR TO CONSTRUCTION.

LEGEND

WM = WATER METER

= REMOVE AND REPLACE EXISTING CURB & GUTTER IN LIKE KIND

= REMOVE AND REPLACE EXISTING PAVEMENT

PLAN LINE 9

PROFILE LINE 9

SCALE: HORIZ. 1"=40'
SCALE: VERT. 1"=5'

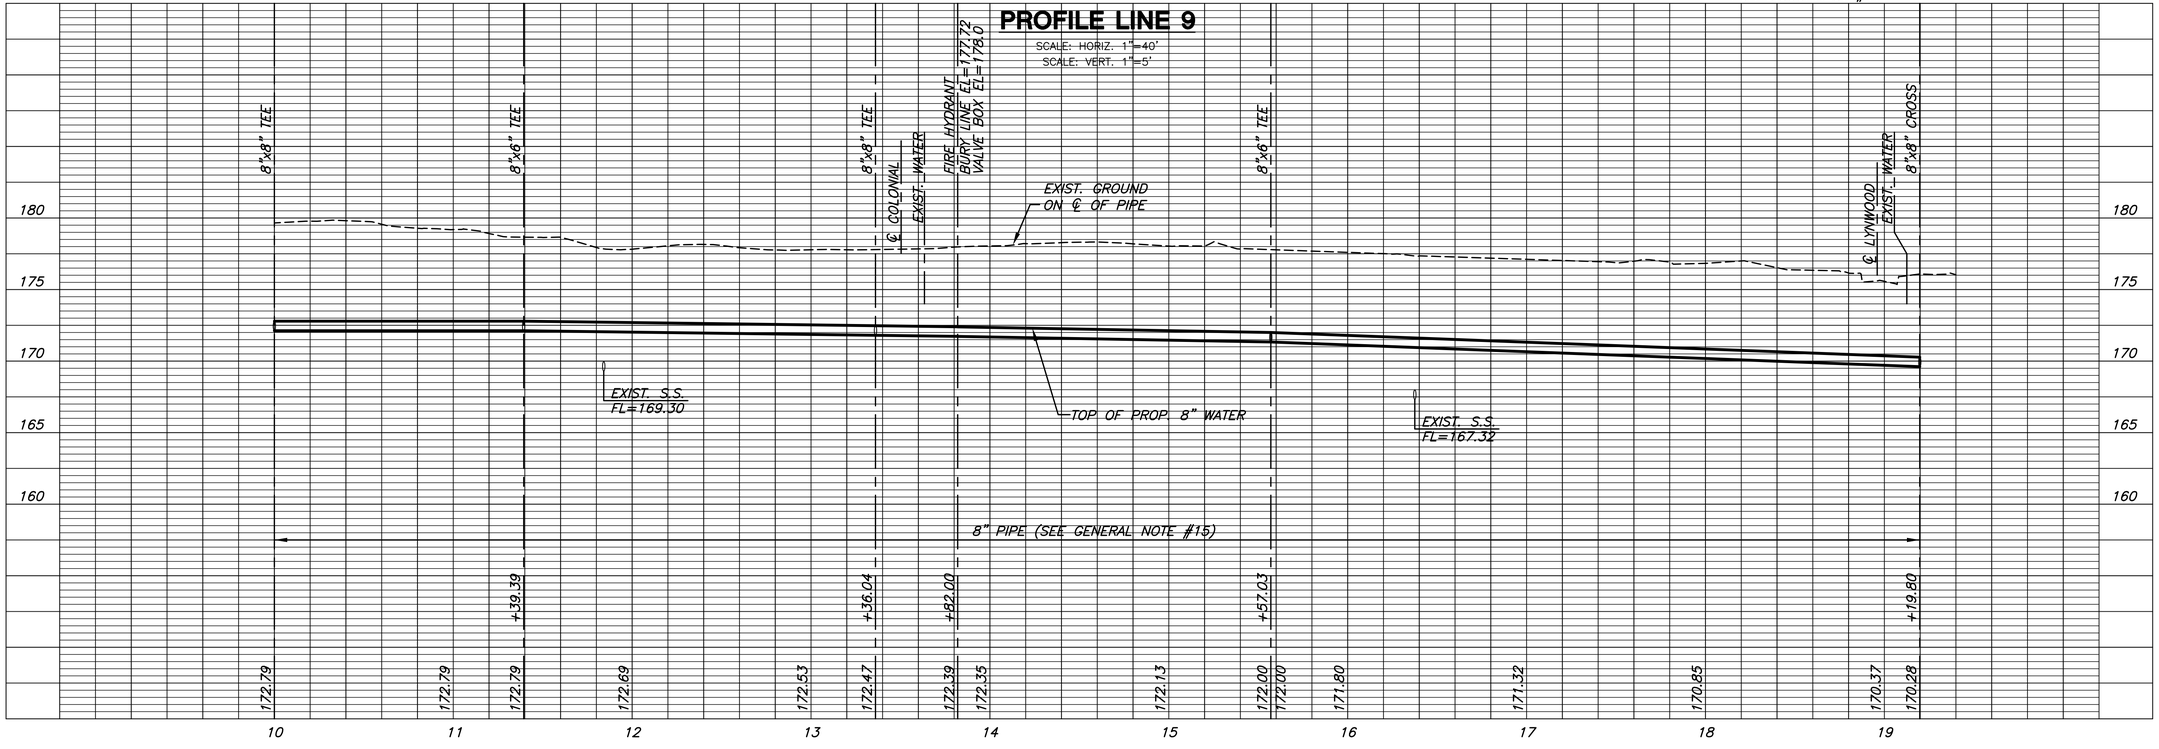

MKEC ENGINEERING CONSULTANTS, INC.
411 N. WEBB ROAD
WICHITA, KS. 67206
316 - 684 - 9600

JAY ANGLEMYER
LICENSED
No. 19288
8/28/12
KANSAS
PROFESSIONAL ENGINEER

WATER MAIN REPLACEMENT PLANS FOR EASTBOROUGH SOUTH

LINE 9
SHEET TITLE

448-90213
PROJECT NUMBER

DFL / JWC / JRA
DESIGNED DRAWN CHECKED

ISSUED
August 2012

REVISED

SHEET NO.
23 of 40

J:\CIVIL\06691\DWG\WTR\06691_C17.DWG

PLOTTED: Tuesday, August 28, 2012 @ 03:27PM