FINAL PLAT OF

YMCA SOUTH ADDITION

AN ADDITION TO WICHITA, SEDGWICK COUNTY, KANSAS

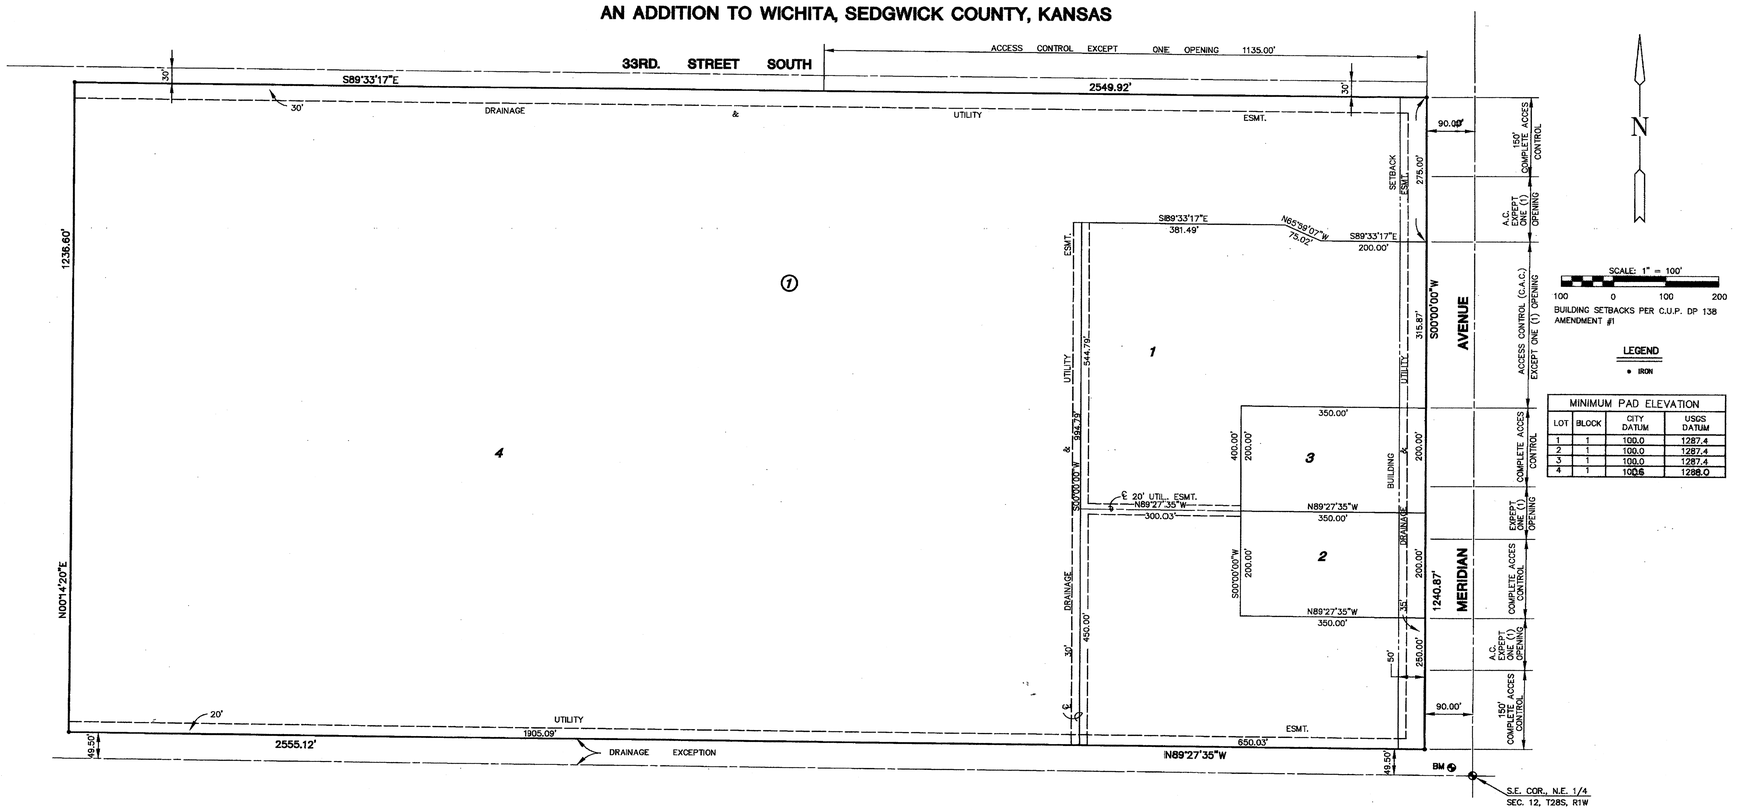

MINIMUM PAD ELEVATION			
LOT	BLOCK	CITY DATUM	USGS DATUM
1	1	100.0	1287.4
2	1	100.0	1287.4
3	1	100.0	1287.4
4	1	100.5	1288.0

B.M. CITY STANDARD N.W. CORNER R.C.B. ON MERIDIAN N. OF I-235. ELEV. = 1287.55

MKEC ENGINEERING CONSULTANTS, INC.
411 N. WEBB ROAD
WICHITA, KS. 67206
316 - 684 - 9600

STORM WATER SEWER PLANS FOR
GREATER WICHITA YMCA
SOUTH BRANCH

FINAL PLAT
SHEET TITLE
06587
PROJECT NUMBER

MKEC | MKEC | MKEC
DESIGNED DRAWN CHECKED

ISSUED
March 2012
REVISED

SHEET NO.
10 of 10

J:\CIVIL\06587\DWG\SHEETS\06587_A.DWG

PLOTTED: Thursday, May 17, 2012 @ 08:37AM

SCHAEFER JOHNSON COX FREY ARCHITECTURE
Empire Center
5750 W. Kellogg
Wichita, Kansas
67202-2317
Ph. 316.684.0171
Fax 316.684.0185
www.sjcf.com
architecture@sjcf.com

MKEC ENGINEERING CONSULTANTS
411 N. WEBB ROAD
WICHITA, KS. 67206
316 - 684 - 9600

GREATER WICHITA YMCA
FARHA SPORTS CENTER ADDITION
3405 S. MERIDIAN
WICHITA, KANSAS 67217

©2009
Schaefer Johnson Cox Frey & Associates, P.A.
All Rights Reserved

These drawings and their contents, including, but not limited to, all concepts, designs, & ideas are the exclusive property of Schaefer Johnson Cox Frey (SJCF), and may not be used or reproduced in any way without the express consent of SJCF.

Revisions
1 2 3 4 5 6 7 8

Project Number
SJCF 2913.10

Date
14 MAR 2012

FINAL PLAT

CS2.7