STATE	PROJECT NO.	YEAR	SHEET NO.	TOTAL SHEETS
KANSAS	87 N-0519-01	2012	107	212

MKEC ENGINEERING CONSULTANTS, INC.
411 N. WEBB ROAD
WICHITA, KS. 67206
316 - 684 - 9600

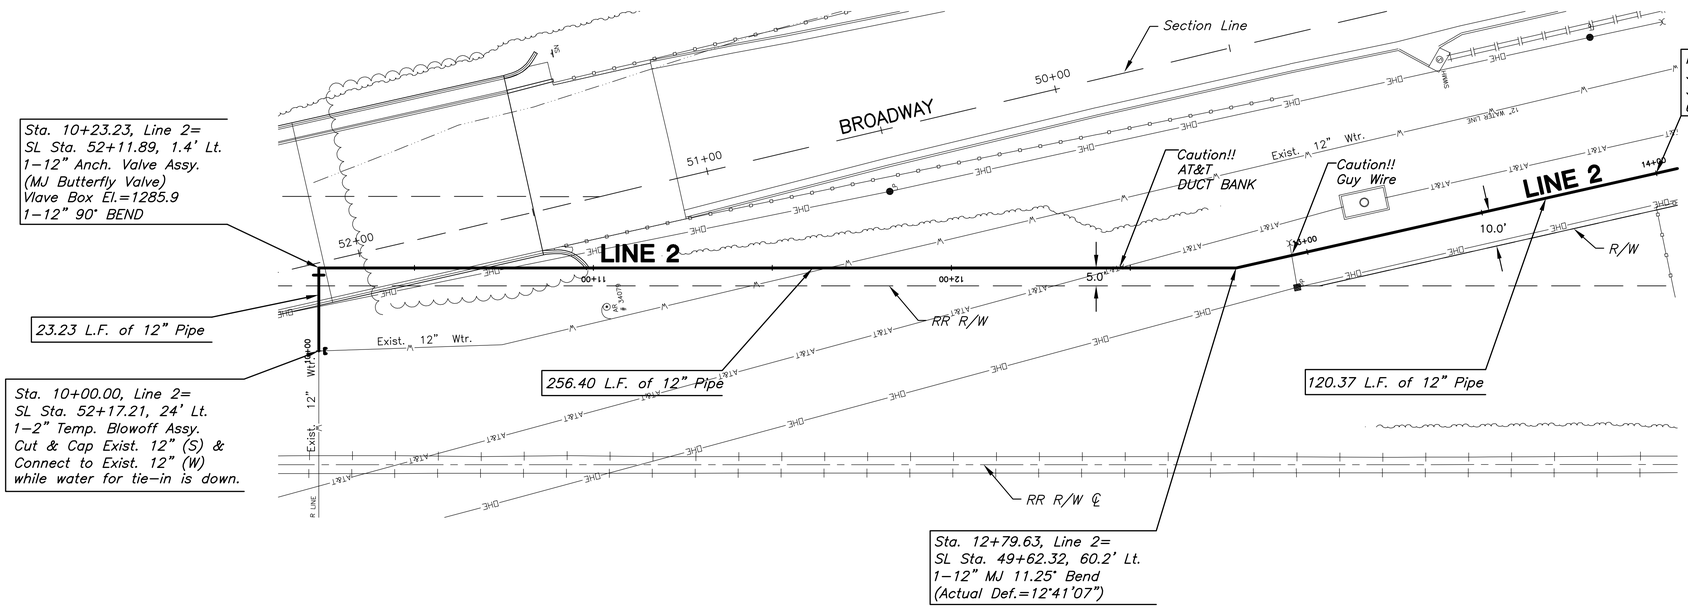

PLAN LINE 2

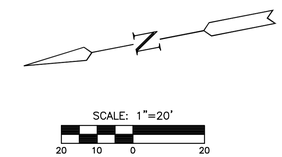

NOTES:

WATER LINE VALVES TO BE OPERATED BY CONTRACTOR ONLY IF WATER INSPECTOR IS ON SITE.

CONTRACTOR TO VERIFY DEPTH AND LOCATION OF EXISTING UTILITIES PRIOR TO CONSTRUCTION.

PROFILE LINE 2

SCALE: HORIZ. 1"=20'
SCALE: VERT. 1"=5'

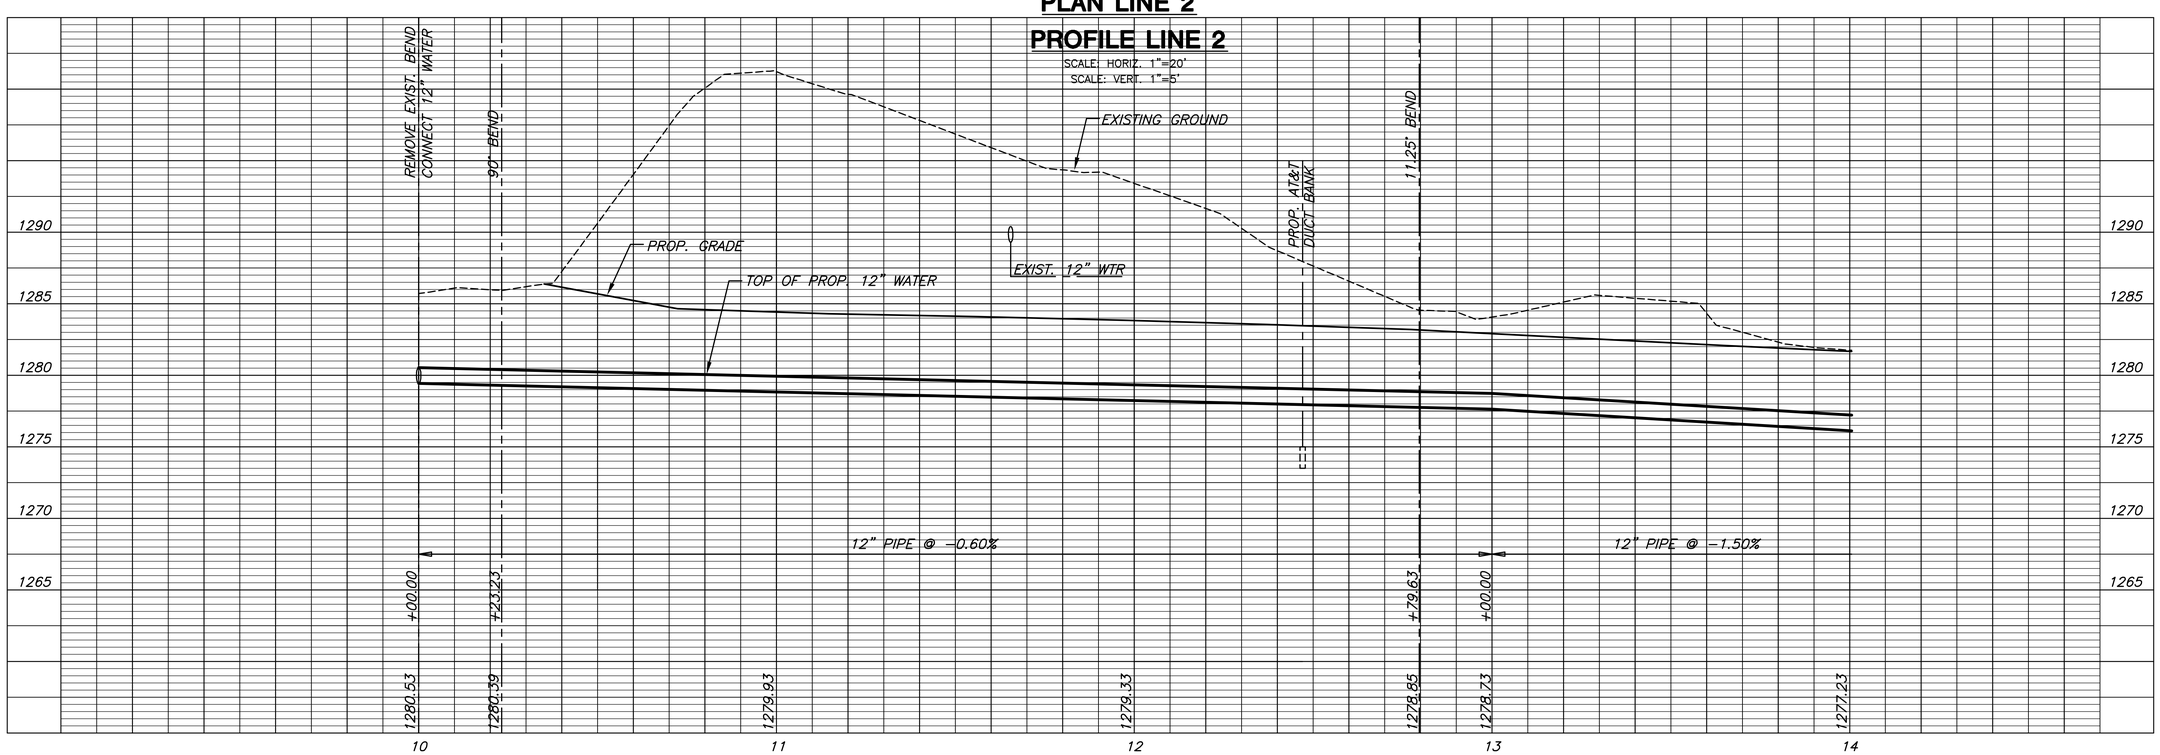

BROADWAY BRIDGE AT 34TH STREET SOUTH

WATER LINE 2
SHEET TITLE

472-84830
PROJECT NUMBER

JRA
DESIGN BY

KKL
DRAWN BY

JRA
CHECKED BY

ISSUED
October 9, 2012
REVISED

SHEET NO.
107 of 212

PLOTTED: Thursday, October 11, 2012 @ 10:59AM

J:\Civil\09081\dwg\WTR\09081-C4