STATE	PROJECT NO.	YEAR	SHEET NO.	TOTAL SHEETS
KANSAS	87 N-0519-01	2012	140	212

MKEC ENGINEERING CONSULTANTS, INC.
411 N. WEBB ROAD
WICHITA, KS. 67206
316 - 684 - 9600

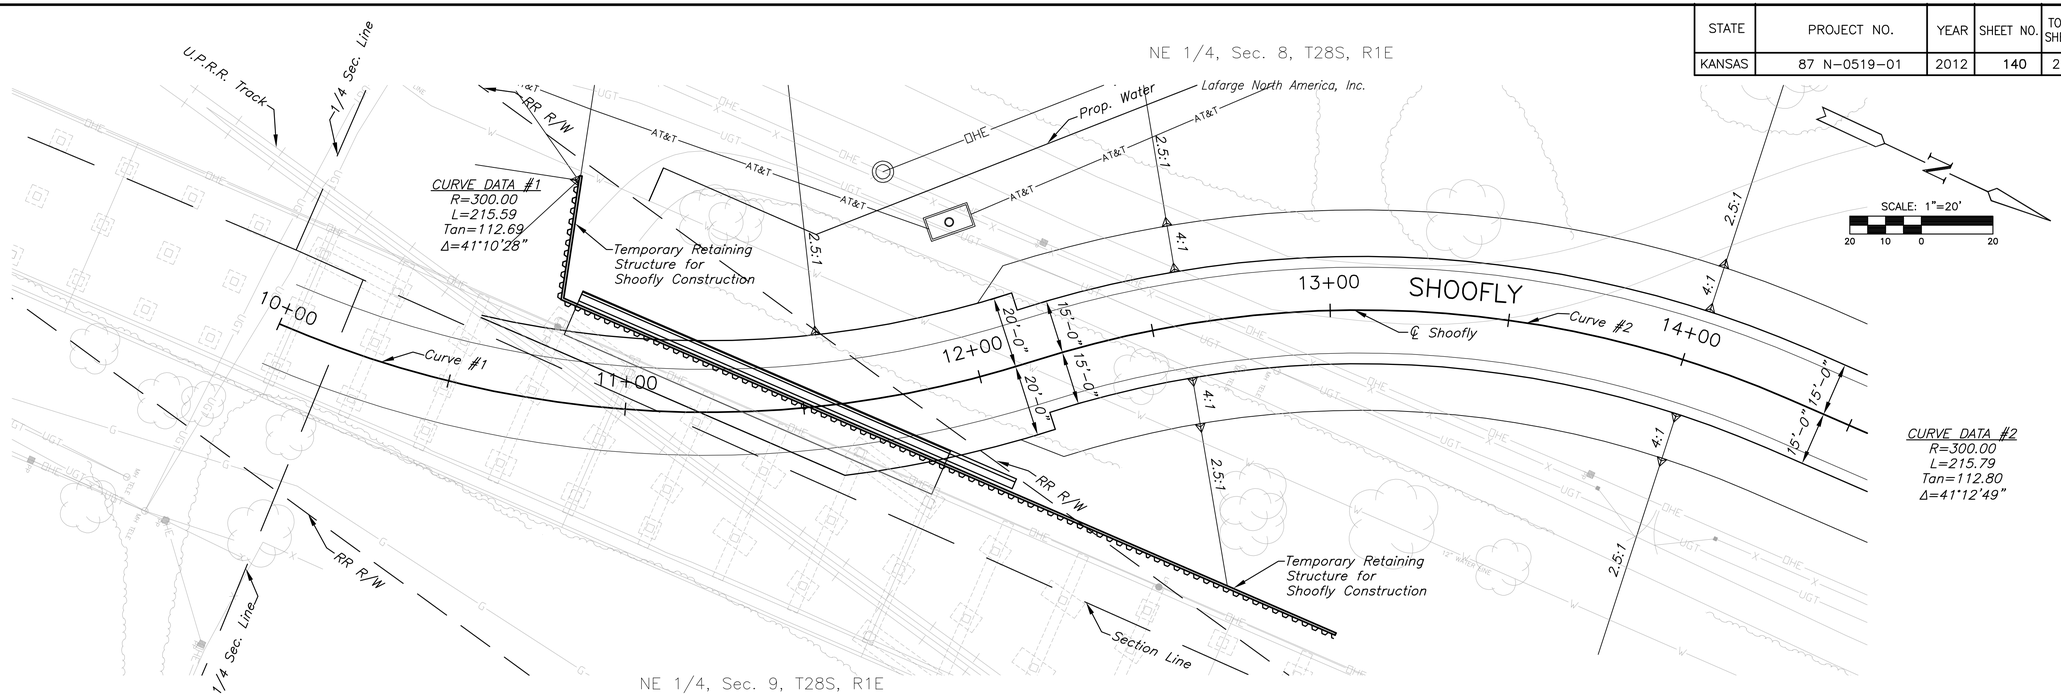

PLAN

PROFILE

SCALE: HORIZ. 1"=20'
SCALE: VERT. 1"=5'

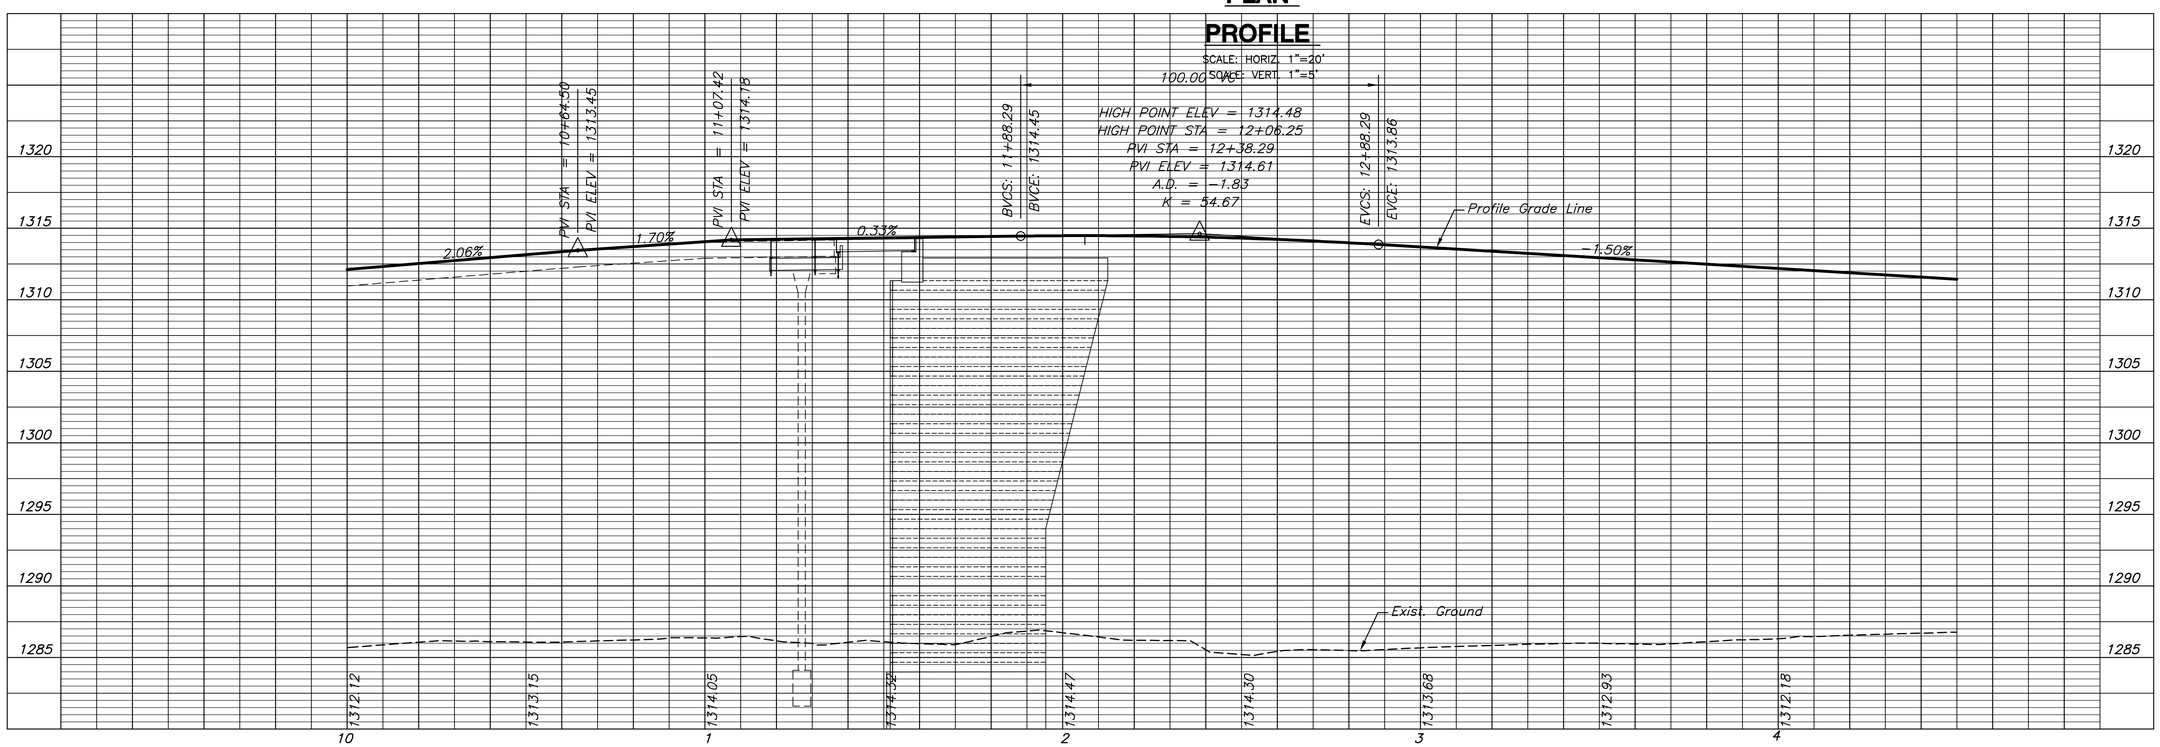

BROADWAY BRIDGE AT 34TH STREET SOUTH

SHOOFLY PLAN STA. 10+00 TO STA. 14+31.38

SHEET TITLE

472-84830
PROJECT NUMBER

JRA
DESIGN BY

WNJ
DRAWN BY

JRA
CHECKED BY

ISSUED
October 9, 2012

REVISED

SHEET NO.
140 of 212

PLOTTED: Thursday, October 11, 2012 @ 11:16AM

J:\Civil\09081\dwg\Rdy\09081-E13