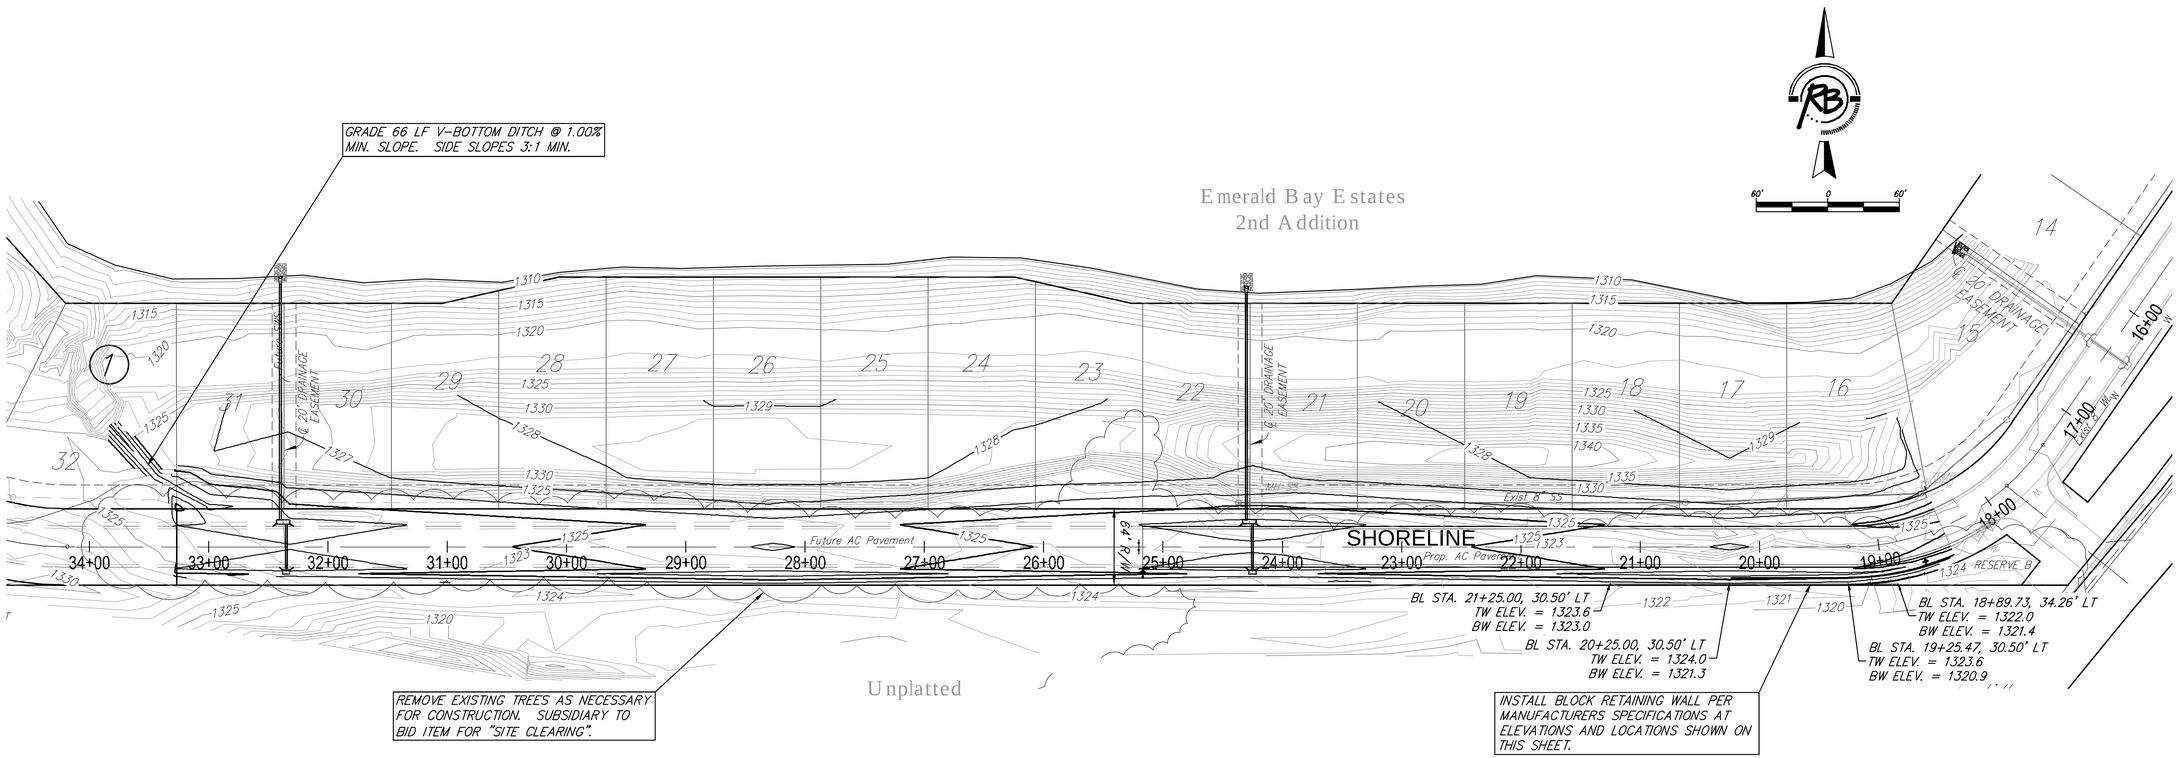

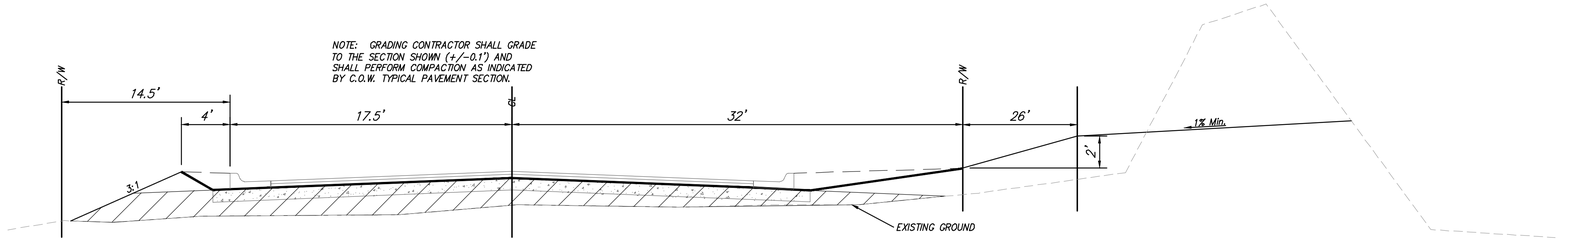

TYPICAL 35' B-B (64' R/W) GRADING SECTION

COMPACTED FILL. ALL FILL PLACED WITHIN THIS AREA SHALL BE COMPACTED TO 90% STANDARD DENSITY. COST SUBSIDIARY TO EARTHWORK BID ITEMS.

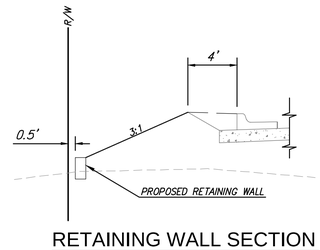

RETAINING WALL SECTION

EARTHWORK QUANTITIES
CUT: 16800 C.Y.
FILL: 8600 C.Y.
NET: 8200 C.Y. CUT
* FOR INFORMATION ONLY *

NOTE: ALL EXCAVATION IS TO REMAIN ON SITE IN LOCATIONS DESIGNATED BY THE ENGINEER AT THE TIME OF CONSTRUCTION.

EMERALD BAY ESTATES PHASE 3
MASS GRADING
WICHITA, KANSAS

Ruggles & Bohm, P.A.
Engineering, Surveying, Land Planning
924 North Main
Wichita, Kansas 67203
www.rbkansas.com
(316) 264-8008
(316) 264-4621 fax
E-mail: info@rbkansas.com

DESIGN	AML
DRAWN	AML
REVIEW	
UTILITY	
DATE	Oct. 8, 2012
DRAWING FILE	ENGINEERING BASE [03 Grading Plan]
PROJECT NUMBER	468-84845
RB JOB	400SE
SHEET	4 OF 13