STATE	PROJECT NO.	YEAR	SHEET NO.	SHEETS
KANSAS	87 N-0351-01	2012	17	220

P.I. Sta. 23+56.10, 0.00' Rt. 135th St. W.
1. 3/4" pipe over stone
2. N = 1685231.01 E = 1602274.63
3. Line of hedge to West
4. Head of 60d nail in blazed Hedge tree 23.25' W
5. 3 nails in West face high line pole 63.00' NNE
6. Bottom of bent 1.5" iron pipe 50.15' E
7. SW corner of column of concrete wall 49.70' NE

P.I. Sta. 50+00.00, 0.00' Rt. 135th St. W.
1. 3/4" pipe with Sedgwick County Cap cast in concrete.
2. N = 1687874.69 E = 1602240.60
3. 3 nails in Northwest face of a high line pole 48.45' NE
4. 3 nails in South face of a fence corner post 21.95' E
5. Chiseled "X" on hub guard of reinforced box culvert 150.00' NNW
6. Chiseled "X" on hub guard of reinforced box culvert 150.00' NNE
7. Mag nail and washer in South face of a power pole 74.03' WNW

SCALE: 1"=20'

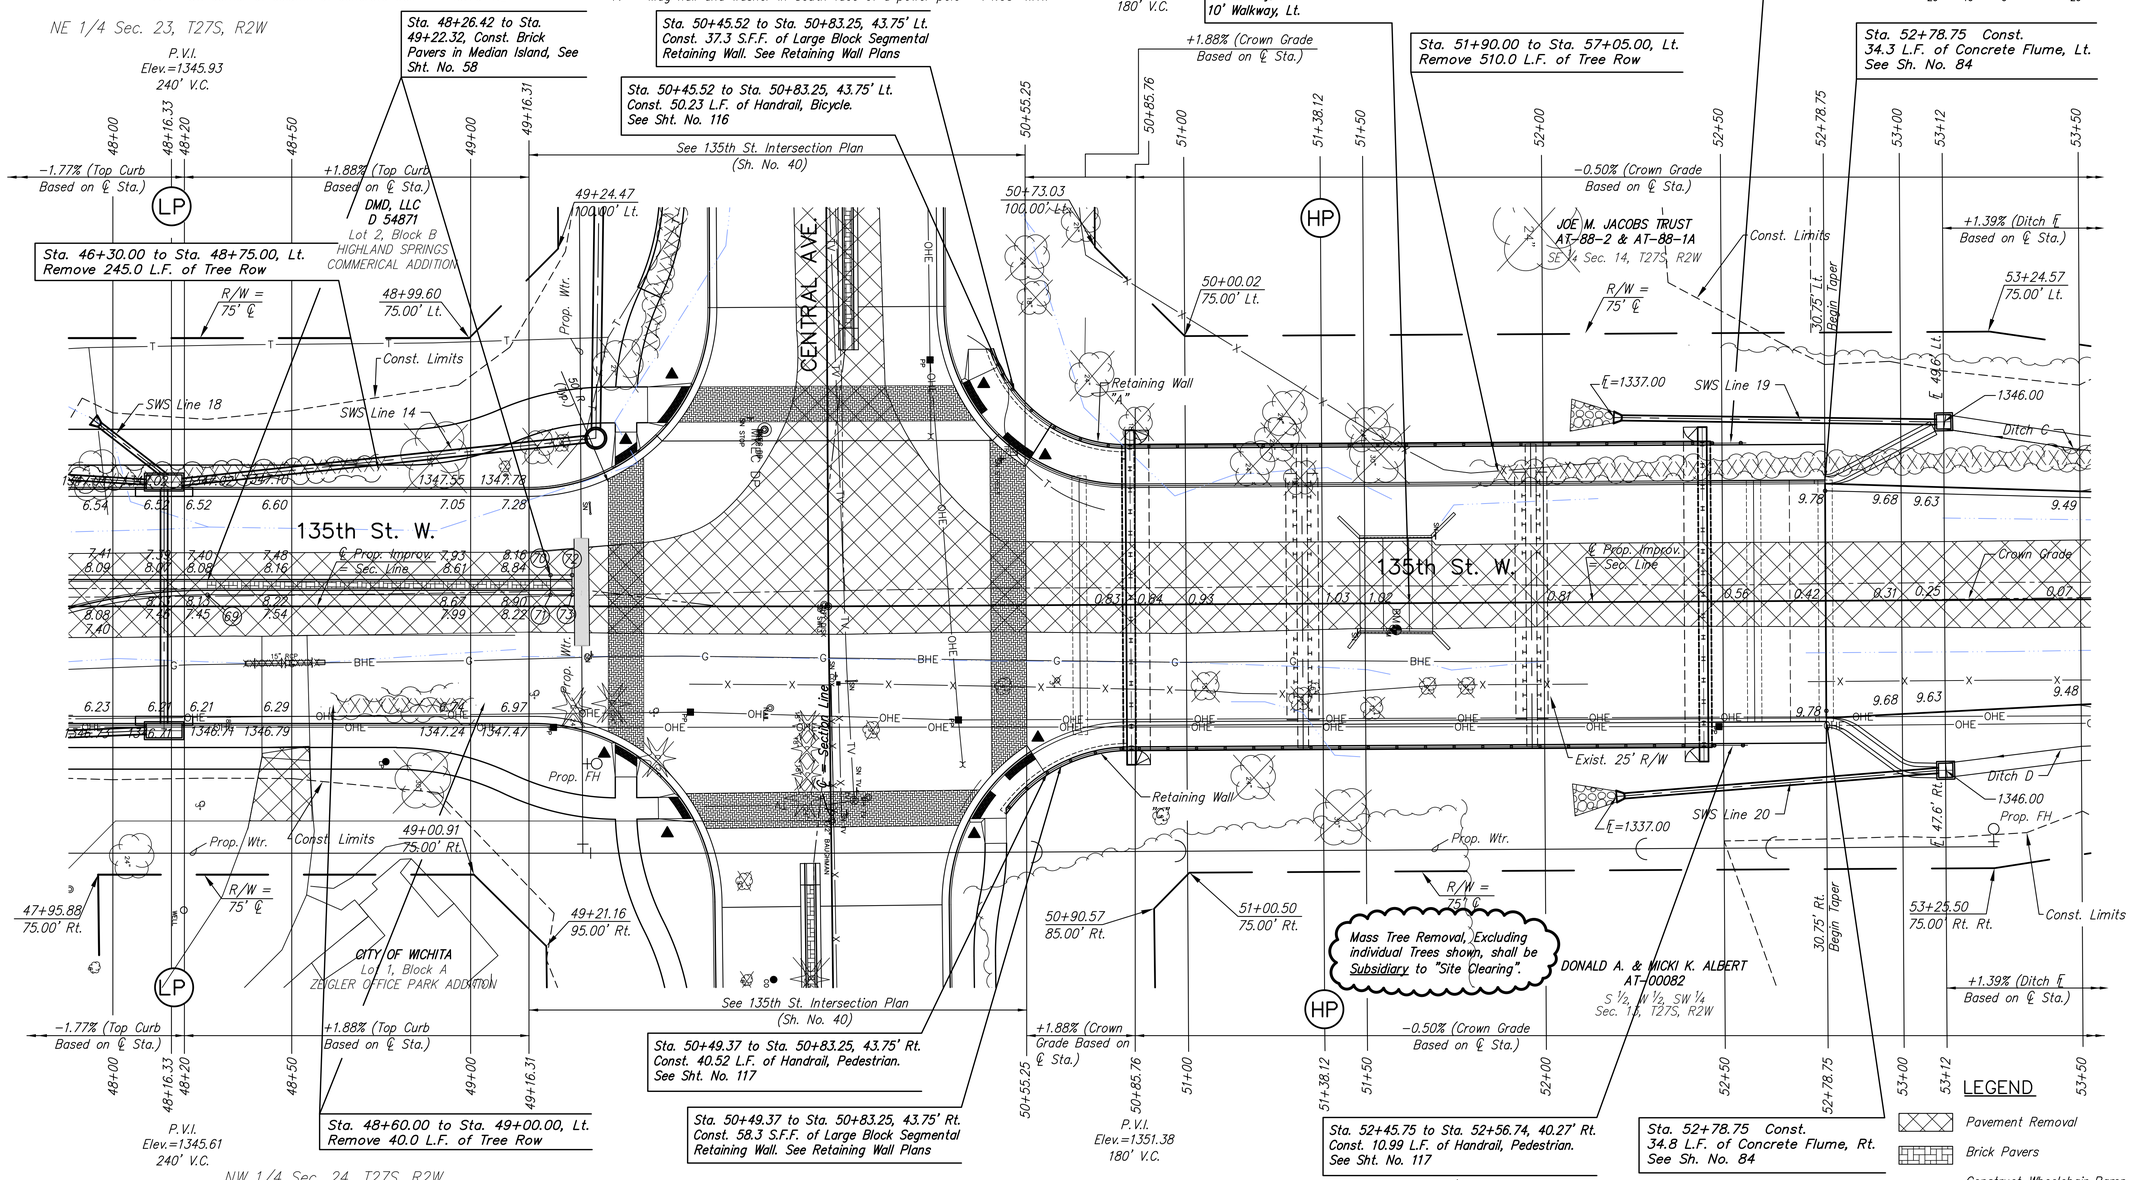

West Quarter Corner Sec. 24, T27S, R2W
Sta. 23+56.10, 0.00' Rt. 135th St. W.
1. 3/4" pipe over stone
2. N = 1685231.01 E = 1602274.63
3. Line of hedge to West
4. Head of 60d nail in blazed Hedge tree 23.25' W
5. 3 nails in West face high line pole 63.00' NNE
6. Bottom of bent 1.5" iron pipe 50.15' E
7. SW corner of column of concrete wall 49.70' NE

Southwest corner Sec. 13, T27S, R2W
Sta. 47+80.62, 0.00' Rt. Central Ave.
1. 3/4" pipe with Sedgwick County Cap cast in concrete.
2. N = 1687874.69 E = 1602240.60
3. 3 nails in Northwest face of a high line pole 48.45' NE
4. 3 nails in South face of a fence corner post 21.95' E
5. Chiseled "X" on hub guard of reinforced box culvert 150.00' NNW
6. Chiseled "X" on hub guard of reinforced box culvert 150.00' NNE
7. Mag nail and washer in South face of a power pole 74.03' WNW

UTILITY ADJUSTMENTS

STATION	OFFSET	EXISTING ELEVATION	PROPOSED ELEVATION	REMARKS
N/A	N/A	N/A	N/A	

BM#12 Chiseled square on center of East headwall of R.C.B. under 135th Street West.
Sta. 51+58.74, 7.46' Rt. Elev.=1343.76

MEDIAN LOCATION

POINT NO.	STATION	OFFSET	ELEVATION FLOWLINE	ELEVATION TOP CURB
69	48+26.42	3.25' Lt.	1347.46	1348.14
70	49+22.32	8.75' Lt.	1348.26	1348.93
71	49+22.32	3.25' Lt.	1348.33	1349.00
72	49+28.32	8.75' Lt.	1348.35	1348.35
73	49+28.42	3.25' Lt.	1348.42	1348.42

LEGEND
- Pavement Removal
- Brick Pavers
- Construct Wheelchair Ramp See Sh. No. 57
- XXXXXXXX SWS Removal
- Light-Stone Rip-Rap See Sh. 129
- Tree Row Removal See Sh. 86

MKEC ENGINEERING CONSULTANTS, INC.
411 N. WEBB ROAD
WICHITA, KS. 67206
316 - 684 - 9600

CENTRAL AVENUE IMPROVEMENTS FROM 135TH ST. W. TO 119TH ST. W.

PAVING PLAN STA. 48+00 TO STA. 53+50

SHEET TITLE
472-84017
PROJECT NUMBER

JRA
DESIGN BY
WNJ
DRAWN BY
JRA
CHECKED BY

ISSUED
November 9, 2012
REVISED

SHEET NO.
17 of 220

J:\Civil\04238\dwg\pav\04238e13.dwg

PLOTTED: Wednesday, November 14, 2012 @ 01:43PM