STATE	PROJECT NO.	YEAR	SHEET NO.	SHEETS
KANSAS	87 N-0351-01	2012	20	220

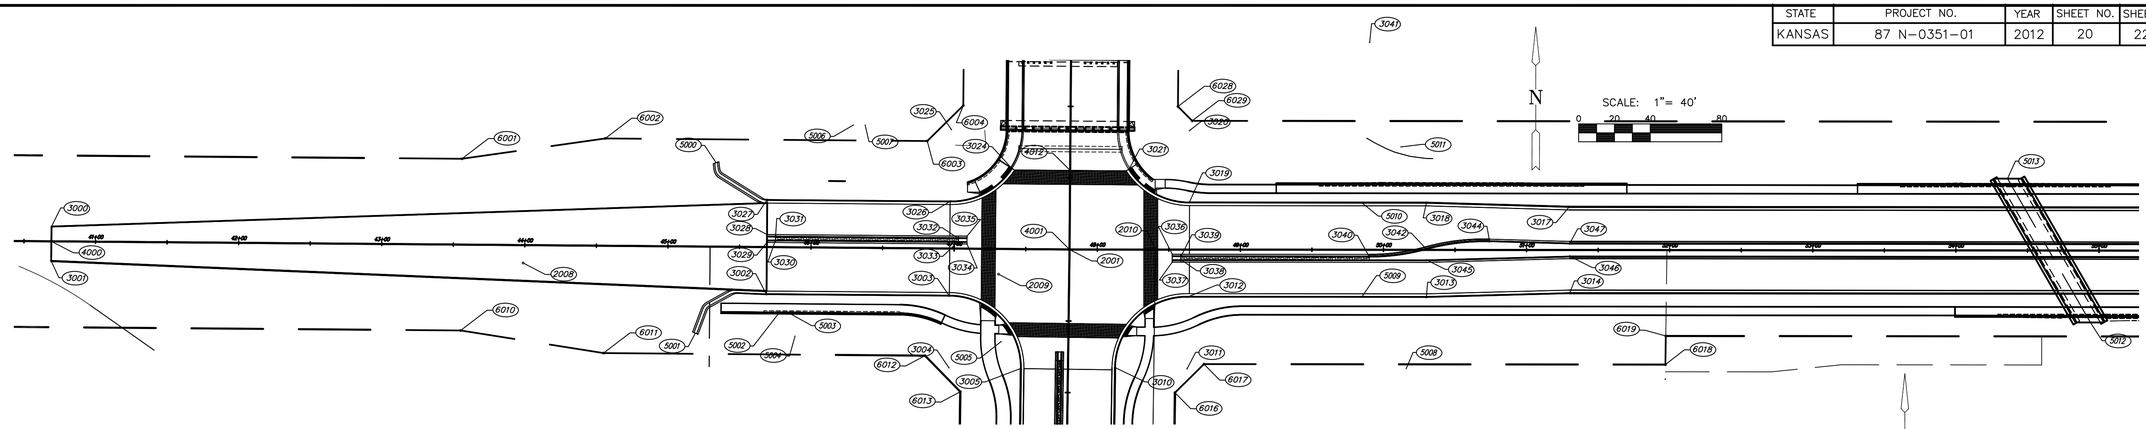

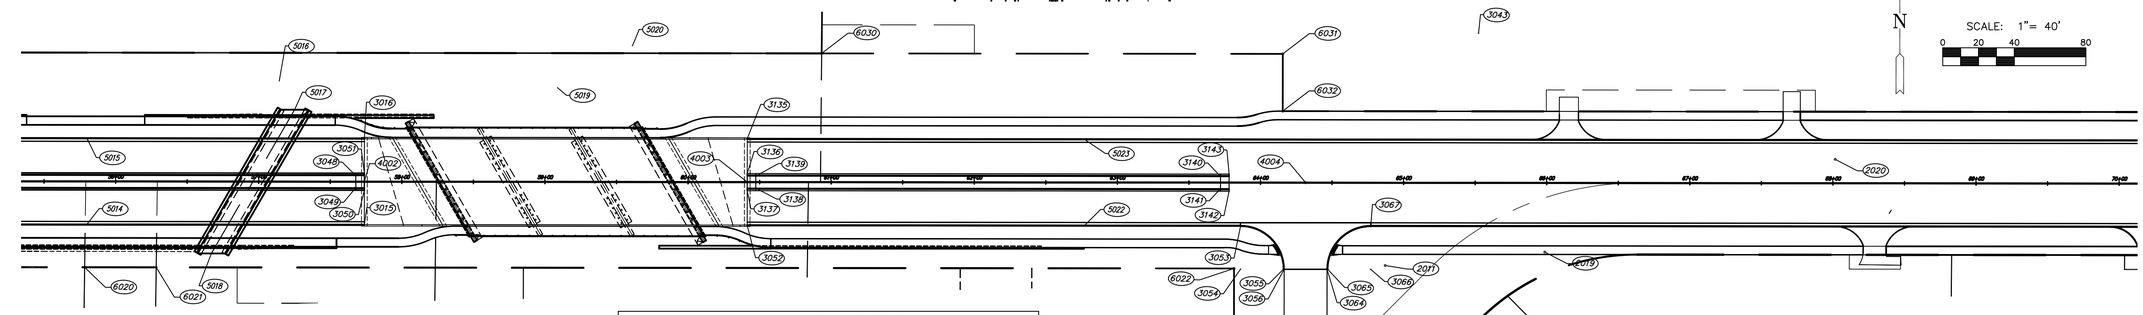

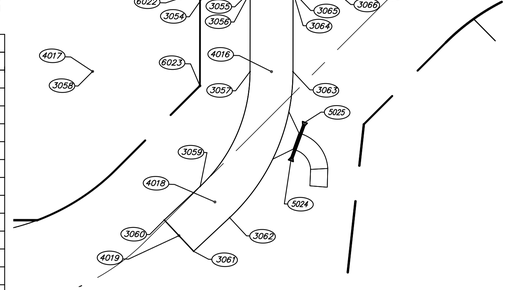

SURVEY CONTROL POINT TABLE

POINT NUMBER	NORTHING	EASTING	DESCRIPTION
2000	1687826.7945	1599604.7539	SEC COR
2001	1687874.6913	1602240.5972	SEC COR
2002	1690506.6391	1602192.0134	SEC COR
2003	1685231.0100	1602274.6300	SEC COR
2004	1690680.4910	1607442.5085	SEC COR
2005	1688038.3719	1607457.3052	SEC COR
2006	1688114.4011	1609976.0525	SEC COR
2007	1687844.4050	1601204.1720	PKN
2008	1687855.2660	1601859.1900	PKN
2009	1687856.1600	1602191.4400	MKEC DP
2010	1687876.3960	1602300.5200	1/2" BAUGHMAN
2011	1687859.7590	1603948.1190	MKEC DP
2019	1687872.0860	1604059.3310	BM
2020	1687942.1780	1604260.5130	MKEC DP

PAVING POINT TABLE

POINT NUMBER	NORTHING	EASTING	DESCRIPTION
3000	1687872.0797	1601529.0440	PV EDGE
3001	1687848.0231	1601529.4811	PV EDGE
3002	1687837.6045	1602029.7530	BC
3003	1687839.9262	1602157.5230	PC
3004	1687789.9345	1602158.4314	RP
3005	1687790.5781	1602208.4273	PT
3010	1687792.8893	1602274.9030	PC
3011	1687793.5330	1602324.8989	RP
3012	1687843.5172	1602323.6431	PT
3013	1687847.7151	1602490.7352	BC
3014	1687852.9757	1602590.6346	BC
3015	1687869.1457	1603234.2611	BC
3016	1687930.1264	1603232.7290	BC
3017	1687913.9574	1602589.1369	BC
3018	1687914.1950	1602489.0994	BC
3019	1687910.0356	1602323.5420	PT
3020	1687960.0199	1602322.2863	RP
3021	1687932.0610	1602280.8339	BC
3024	1687930.5101	1602198.5964	BC
3025	1687956.4146	1602155.8245	RP

PAVING POINT TABLE

POINT NUMBER	NORTHING	EASTING	DESCRIPTION
3026	1687906.4229	1602156.7329	PC
3027	1687904.0935	1602028.5448	BC
3028	1687879.5976	1602028.9899	HE-ISLAND
3029	1687874.0985	1602029.0899	HE-ISLAND
3030	1687875.9572	1602035.0571	BC-ISLAND
3031	1687877.9569	1602035.0207	BC-ISLAND
3032	1687880.2786	1602162.7907	BC-ISLAND
3033	1687878.2789	1602162.8271	BC-ISLAND
3034	1687876.6382	1602168.8579	HE-ISLAND
3035	1687882.1373	1602168.7579	HE-ISLAND
3036	1687873.2454	1602312.4464	HE-ISLAND
3037	1687867.7471	1602312.5845	HE-ISLAND
3038	1687869.6472	1602318.5386	BC-ISLAND
3039	1687871.6466	1602318.4884	BC-ISLAND
3040	1687874.9562	1602450.2214	PC-ISLAND
3041	1688024.9088	1602446.4541	RP-ISLAND
3042	1687881.3738	1602490.0167	PCC-ISLAND
3043	1687737.8388	1602533.5793	RP-ISLAND
3044	1687887.8384	1602533.9132	PT-ISLAND
3045	1687873.9568	1602490.0759	BC-ISLAND
3046	1687879.2175	1602589.9753	BC-ISLAND
3047	1687887.7148	1602589.7618	BC-ISLAND
3048	1687903.7340	1603227.3902	BC-ISLAND
3049	1687895.2367	1603227.6037	BC-ISLAND
3050	1687893.6380	1603233.6457	HE-ISLAND
3051	1687905.6342	1603233.3443	HE-ISLAND
3052	1687875.8666	1603501.7780	BC
3053	1687884.5228	1603846.3288	PC
3054	1687854.5322	1603847.0822	RP
3055	1687855.2857	1603877.0728	PT
3056	1687855.2983	1603877.5726	PV EDGE
3057	1687799.8549	1603878.9655	PC
3058	1687797.0923	1603769.0002	RP
3059	1687718.8127	1603846.2810	PT
3060	1687694.6294	1603821.7851	PV EDGE
3061	1687673.2804	1603842.8616	PV EDGE
3062	1687697.4638	1603867.3575	PT
3063	1687800.6084	1603908.9561	PC

PAVING POINT TABLE

POINT NUMBER	NORTHING	EASTING	DESCRIPTION
3064	1687856.0517	1603907.5631	PV EDGE
3065	1687856.0643	1603908.0630	PC
3066	1687856.8177	1603938.0535	RP
3067	1687886.8083	1603937.3001	PT
3136	1687912.3538	1603500.8098	HE-ISLAND
3137	1687900.3575	1603501.1112	HE-ISLAND
3138	1687902.2577	1603507.0654	BC-ISLAND
3139	1687910.7550	1603506.8519	BC-ISLAND
3140	1687918.9102	1603831.4604	BC-ISLAND
3141	1687910.4129	1603831.6739	BC-ISLAND
3142	1687908.8141	1603837.7160	HE-ISLAND
3143	1687920.8103	1603837.4146	HE-ISLAND

PAVING BASELINE CONTROL TABLE

POINT NUMBER	NORTHING	EASTING	DESCRIPTION
4000	1687861.7648	1601529.2314	BASELINE
4001	1687874.6913	1602240.5972	BASELINE
4002	1687899.6361	1603233.4950	BRIDGE APPROACH
4003	1687906.3556	1603500.9605	BRIDGE APPROACH
4004	1687916.1559	1603891.0484	INTERSECTION
4005	1687939.6639	1604826.7574	INTERSECTION
4006	1687940.5900	1604863.6200	BASELINE
4007	1687979.6526	1605899.7641	INTERSECTION
4008	1687982.2879	1605969.6661	INTERSECTION
4009	1688013.3527	1606793.6648	INTERSECTION

PAVING BASELINE CONTROL TABLE

POINT NUMBER	NORTHING	EASTING	DESCRIPTION
4010	1688037.7350	1607440.4104	BASELINE
4011	1687156.8504	1602249.8382	BASELINE
4012	1687929.9319	1602239.5775	BRIDGE APPROACH
4013	1688153.4178	1602235.4521	BRIDGE APPROACH
4014	1688653.3326	1602226.2241	BASELINE
4015	1687996.9327	1606358.1227	INTERSECTION
4016	1687800.2317	1603893.9608	PC BASELINE
4017	1687797.0923	1603769.0002	RP BASELINE
4018	1687708.1383	1603856.8193	PT BASELINE
4019	1687683.9549	1603832.3234	BASELINE
4020	1687590.2679	1602244.2587	INTERSECTION

RIGHT OF WAY POINT TABLE

POINT NUMBER	NORTHING	EASTING	DESCRIPTION
6000	1687918.1116	1601327.6403	PROP RW
6001	1687926.9595	1601814.5600	PROP RW
6002	1687943.7738	1601914.2666	PROP RW
6003	1687947.8617	1602139.2295	PROP RW
6004	1687973.3116	1602216.3.7640	PROP RW
6009	1687799.6911	1601415.6543	PROP RW
6010	1687806.9797	1601816.7580	PROP RW
6011	1687793.7990	1601917.0150	PROP RW
6012	1687797.8796	1602141.5781	PROP RW
6013	1687773.3359	1602166.8958	PROP RW
6016	1687776.5777	1602316.8665	PROP RW
6017	1687797.0780	1602336.6023	PROP RW
6018	1687805.1763	1602658.9457	PROP RW
6019	1687825.1762	1602658.6893	PROP RW
6020	1687834.7476	1603039.6677	PROP RW
6021	1687836.0033	1603089.6520	PROP RW
6022	1687854.9191	1603842.5707	PROP RW
6023	1687789.0219	1603844.2262	PROP RW
6028	1687976.5602	1602313.7296	PROP RW
6029	1687966.8128	1602323.9112	PROP RW
6030	1687997.6307	1603550.5825	PROP RW
6031	1688005.7235	1603872.7051	PROP RW
6032	1687965.7361	1603873.7097	PROP RW

MKEC ENGINEERING CONSULTANTS, INC.
411 N. WEBB ROAD
WICHITA, KS. 67206
316 - 684 - 9600

CENTRAL AVENUE IMPROVEMENTS FROM 135TH ST. W. TO 119TH ST. W.

PAVING BUBBLE MAP

SHEET TITLE

472-84017

PROJECT NUMBER

JRA
DESIGN BY

DPG
DRAWN BY

JRA
CHECKED BY

ISSUED
November 9, 2012

REVISED

SHEET NO.
20 of 220

PLOTTED: Wednesday, November 14, 2012 @ 01:43PM

J:\Civil\04238\dwg\Control-bubble\04238-Bubble-Rev1.dwg