STATE	PROJECT NO.	YEAR	SHEET NO.	SHEETS
KANSAS	87 N-0351-01	2012	23	220

MKEC ENGINEERING CONSULTANTS, INC.
411 N. WEBB ROAD
WICHITA, KS. 67206
316 - 684 - 9600

CENTRAL AVENUE IMPROVEMENTS FROM 135TH ST. W. TO 119TH ST. W.

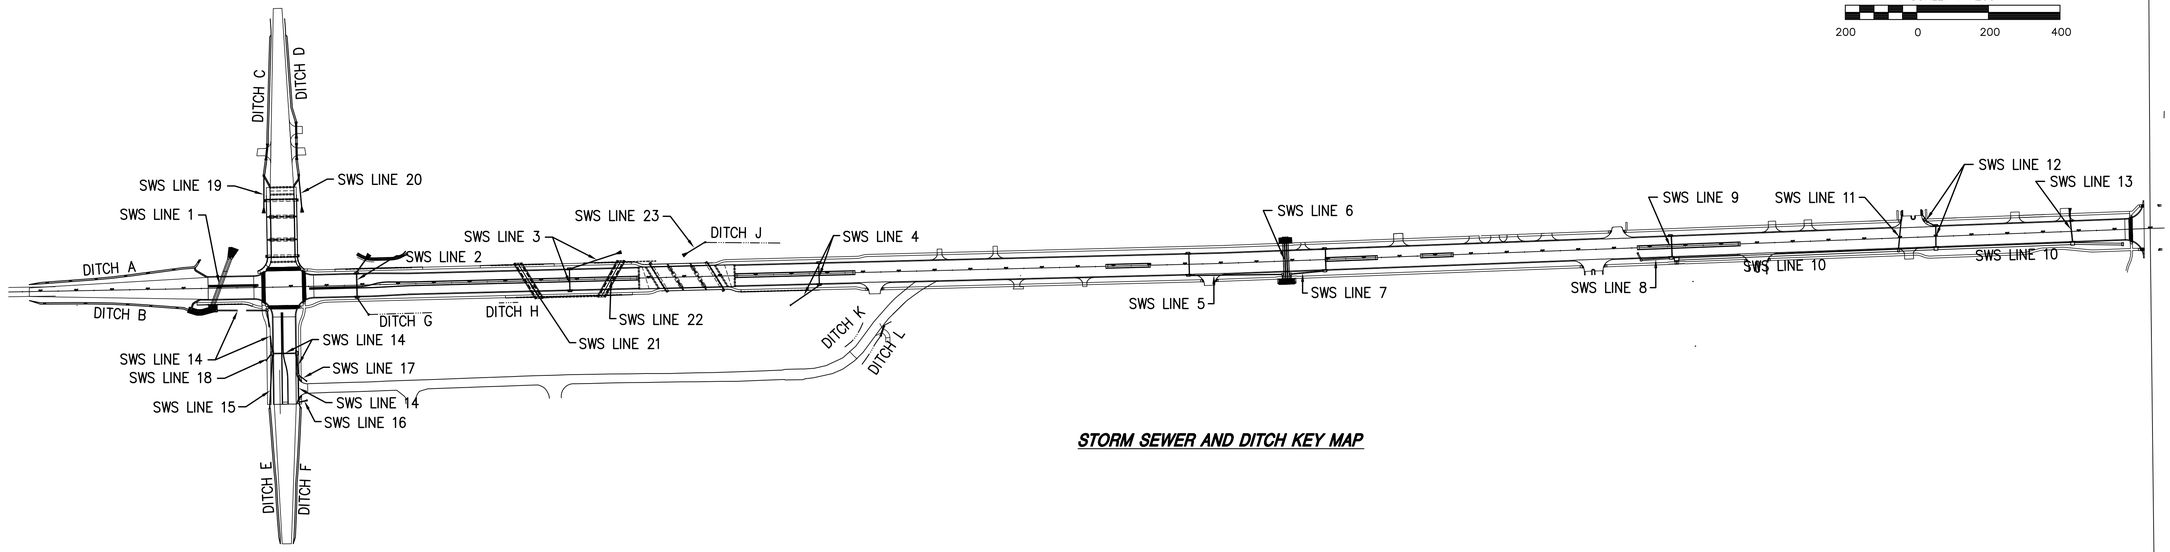

STORM SEWER AND DITCH KEY MAP

STORM SEWER INFORMATION TABLE		
SWS Line No.	*Sheet No.*	*Sheet Description*
SWS Line 1	25	SWS Plan & Profile
SWS Line 2	25	SWS Plan & Profile
SWS Line 3	25	SWS Plan & Profile
SWS Line 4	26	SWS Plan & Profile
SWS Line 5	27	SWS Plan & Profile
SWS Line 6	26	SWS Plan & Profile
SWS Line 7	26	SWS Plan & Profile
SWS Line 8	28	SWS Plan & Profile
SWS Line 9	28	SWS Plan & Profile
SWS Line 10	29, 30, & 31	SWS Plan & Profile
SWS Line 11	31	SWS Plan & Profile
SWS Line 12	32	SWS Plan & Profile
SWS Line 13	32	SWS Plan & Profile
SWS Line 14	33	SWS Plan & Profile
SWS Line 15	32	SWS Plan & Profile
SWS Line 16	34	SWS Plan & Profile
SWS Line 17	34	SWS Plan & Profile
SWS Line 18	34	SWS Plan & Profile
SWS Line 19	34	SWS Plan & Profile
SWS Line 20	34	SWS Plan & Profile
SWS Line 21	35	SWS Plan & Profile
SWS Line 22	35	SWS Plan & Profile
SWS Line 23	36	SWS Plan & Profile

NOTE:
See Sheets 160 and 161 for Project Drainage Map.

DITCH INFORMATION TABLE				
Ditch Name	*Sheet No.*	*Sheet Description*	*Length (L.F.)*	*Method of Payment*
Ditch A	5	Central Ave. Plan Sheet		Subsidiary to Earthwork Items
Ditch B	5	Central Ave. Plan Sheet		Subsidiary to Earthwork Items
Ditch C	17 & 18	135th St. W Plan Sheet		Subsidiary to Earthwork Items
Ditch D	17 & 18	135th St. W Plan Sheet		Subsidiary to Earthwork Items
Ditch E	16	135th St. W Plan Sheet		Subsidiary to Earthwork Items
Ditch F	16	135th St. W Plan Sheet		Subsidiary to Earthwork Items
Ditch G	6	Central Ave. Plan Sheet	176.0	Paid for as "Grading, Ditch"
Ditch H	7	Central Ave. Plan Sheet	55.2	Paid for as "Grading, Ditch"
Ditch J	8	Central Ave. Plan Sheet	208.9	Paid for as "Grading, Ditch"
Ditch K	19	Central Rd. Plan Sheet	102.7	Paid for as "Grading, Ditch"
Ditch L	19	Central Rd. Plan Sheet	119.3	Paid for as "Grading, Ditch"

STORM SEWER MAP
SHEET TITLE

472-84017
PROJECT NUMBER

JRA
DESIGN BY

TBK
DRAWN BY

JRA
CHECKED BY

ISSUED
November 9, 2012
REVISED

SHEET NO.
23 of 220

PLOTTED: Wednesday, November 14, 2012 @ 01:44PM

J:\Civil\04238\dwg\SWS\04238 SWS MAP.dwg