STATE	PROJECT NO.	YEAR	SHEET NO.	SHEETS
KANSAS	87 N–0351–01	2012	33	220

MKEC ENGINEERING CONSULTANTS, INC.
411 N. WEBB ROAD
WICHITA, KS. 67206
316 - 684 - 9600

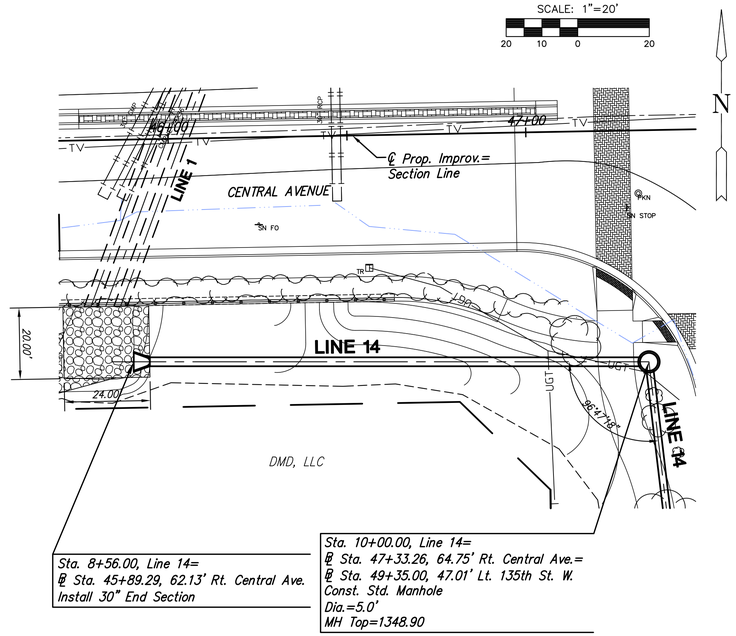

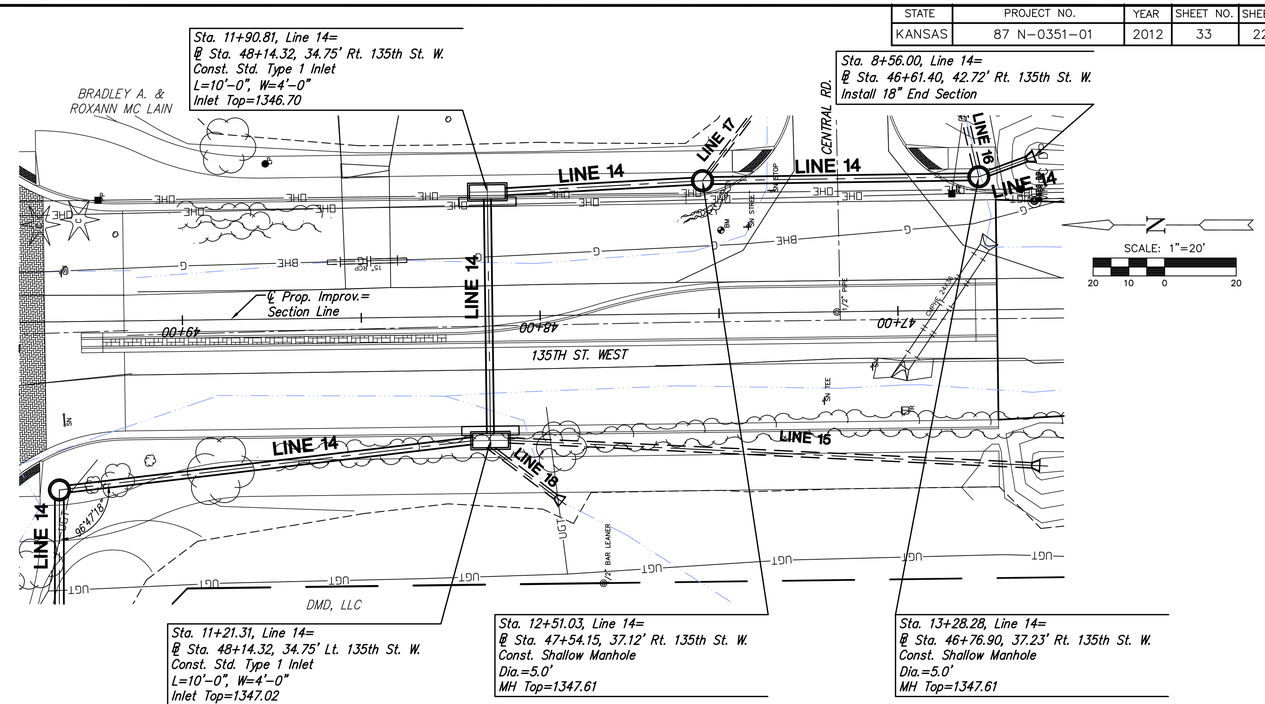

PLAN LINE 14

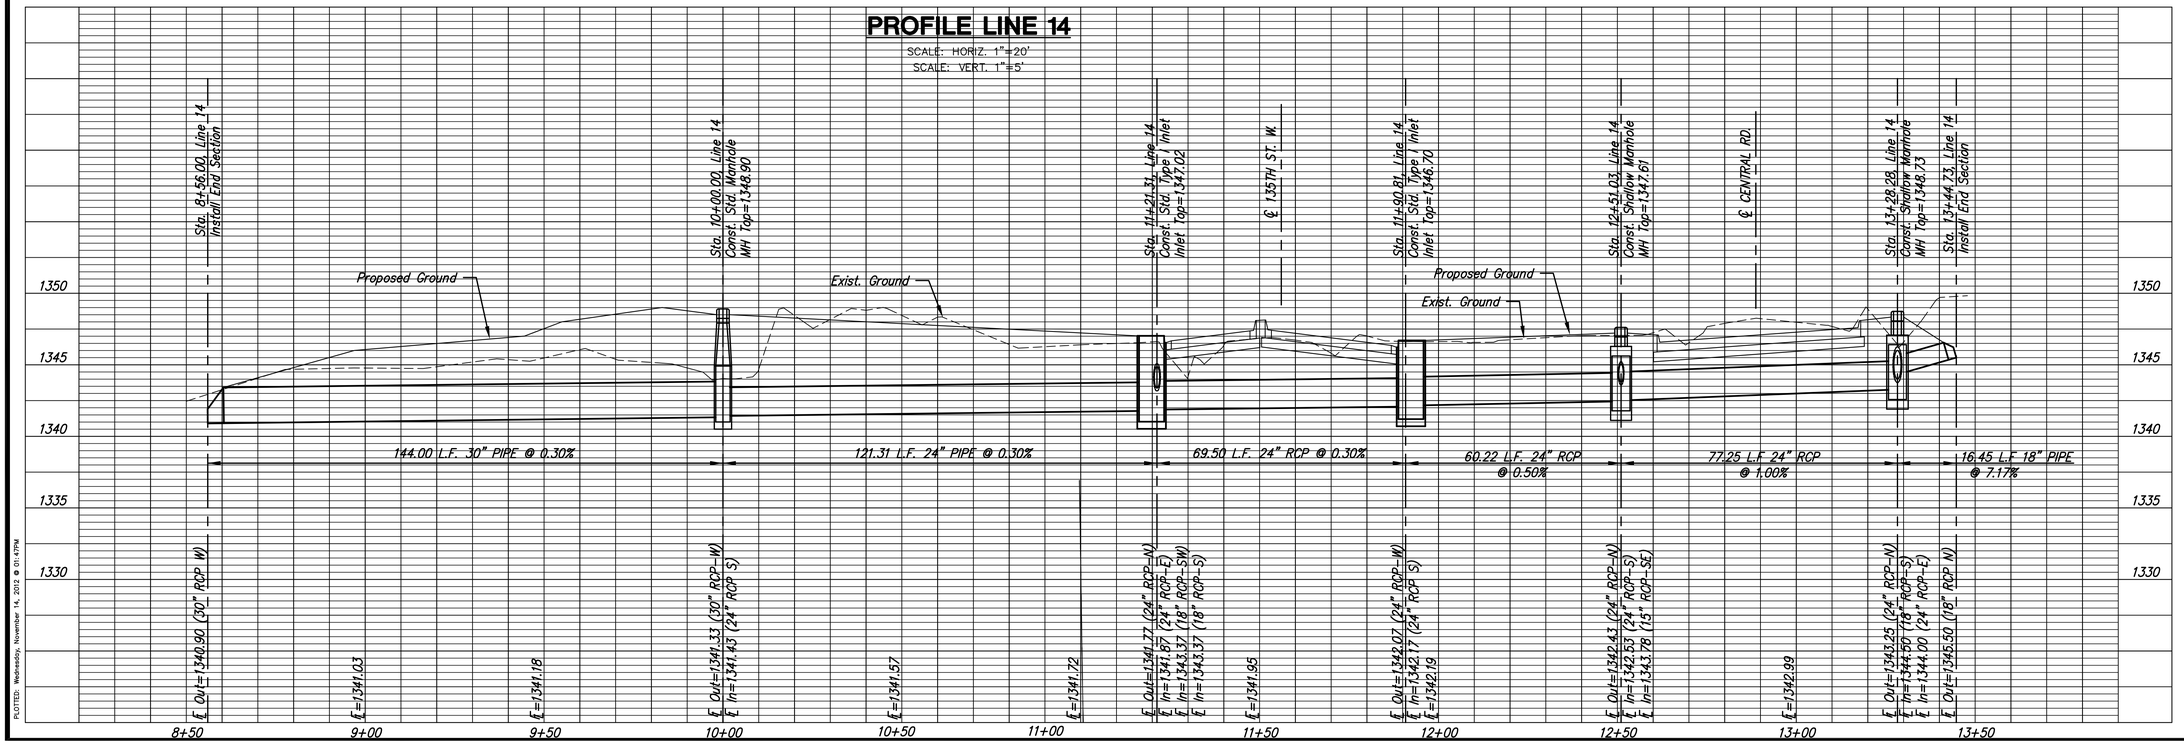

CENTRAL AVENUE IMPROVEMENTS FROM 135TH ST. W. TO 119TH ST. W.

STORM SEWER LINE 14

SHEET TITLE: 472-84017
PROJECT NUMBER

DESIGN BY: JRA
DRAWN BY: WNJ
CHECKED BY: JRA

ISSUED: November 9, 2012
REVISED

SHEET NO. 33 of 220

J:\Civil\04238\dwg\SWS\04238 SWS D-09.dwg

PLOTTED: Wednesday, November 14, 2012 @ 01:47PM