STATE	PROJECT NO.	YEAR	SHEET NO.	SHEETS
KANSAS	87 N-0351-01	2012	34	220

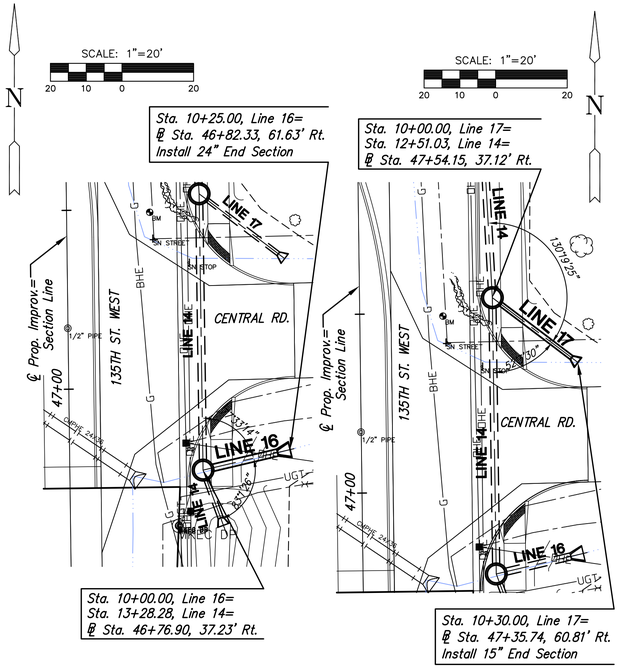

PLAN LINE 16

PLAN LINE 17

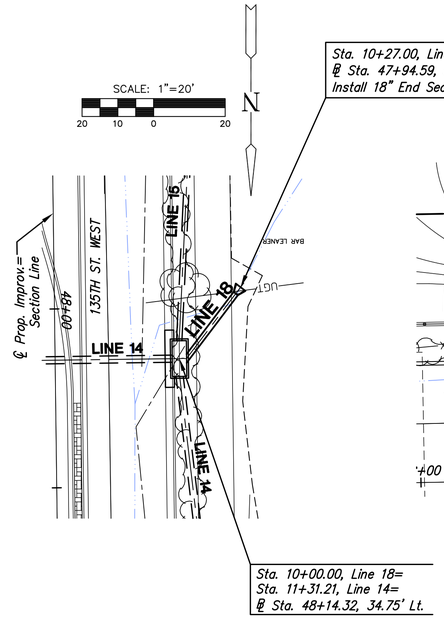

PLAN LINE 18

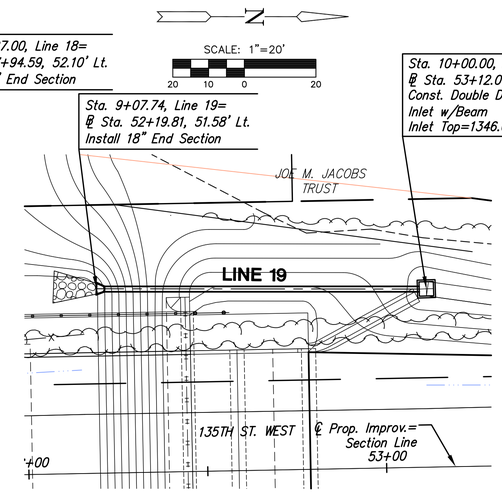

PLAN LINE 19

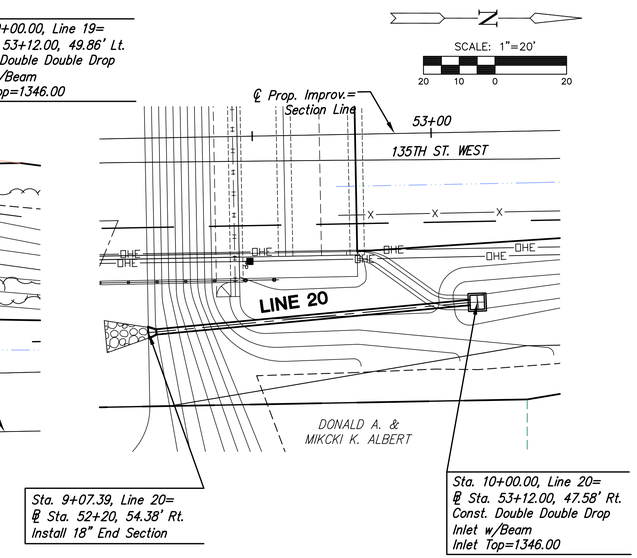

PLAN LINE 20

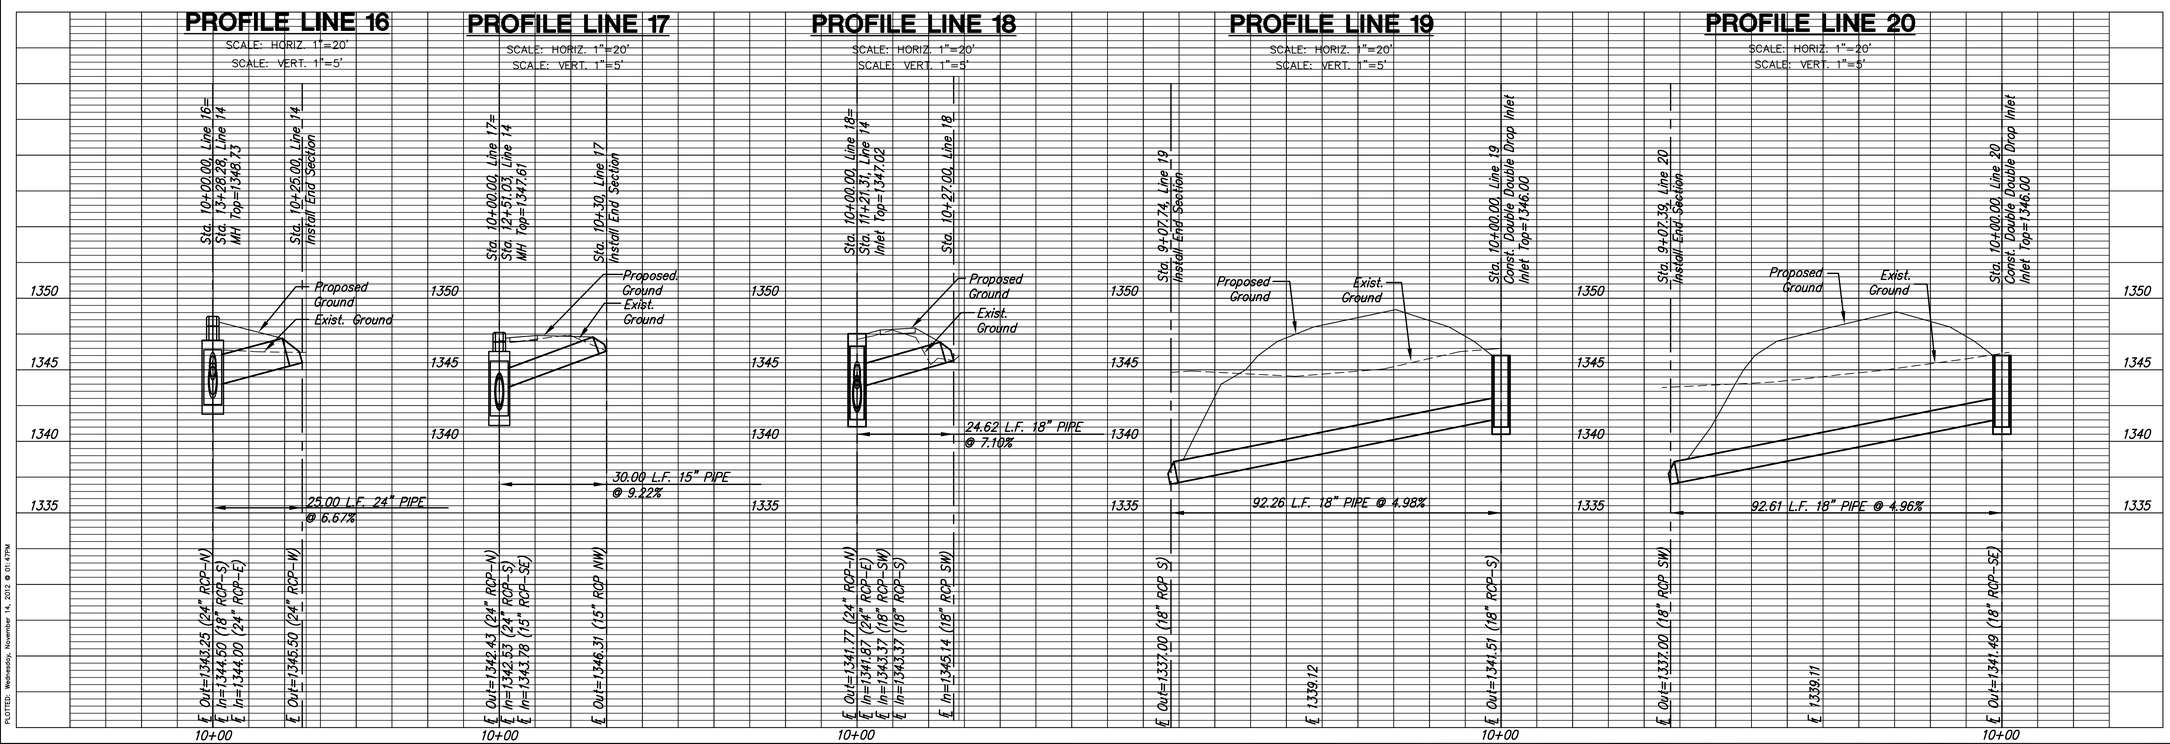

MKEC ENGINEERING CONSULTANTS, INC.
411 N. WEBB ROAD
WICHITA, KS. 67206
316 - 684 - 9600

CENTRAL AVENUE IMPROVEMENTS FROM 135TH ST. W. TO 119TH ST. W.

STORM SEWER LINES 16, 17, 18 19 & 20

SHEET TITLE

472-84017

PROJECT NUMBER

JRA
DESIGN BY

WNJ
DRAWN BY

JRA
CHECKED BY

ISSUED
November 9, 2012

REVISED

SHEET NO.
34 of 220

J:\Civil\04238\dwg\SWS\04238 SWS D-10.dwg

PLOTTED: Wednesday, November 14, 2012 @ 01:47PM