STATE	PROJECT NO.	YEAR	SHEET NO.	SHEETS
KANSAS	87 N-0351-01	2012	77	220

MKEC ENGINEERING CONSULTANTS, INC.
411 N. WEBB ROAD
WICHITA, KS. 67206
316 - 684 - 9600

Sta. 0+69.22 Retaining Wall C=
@ Sta. 48+21.92, 82.98' Lt.
Begin Large Block Segmental Retaining Wall

Sta. 1+08.59 Retaining Wall C=
@ Sta. 48+39.28 49.00' Lt.
End Large Block Segmental Retaining Wall

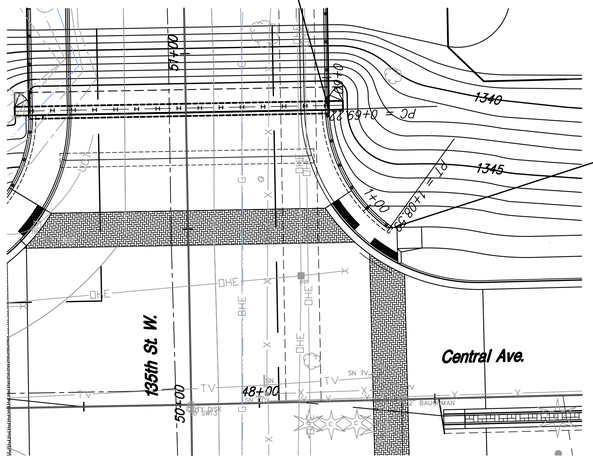

N

SCALE: 1"=20'
20 10 0 20

PLAN RETAINING WALL C

Sta. 10+00.00 Retaining Wall D=
@ Sta. 49+55.00, 46.50' Lt.
Begin Large Block Segmental Retaining Wall

Sta. 11+85.00 Retaining Wall D=
@ Sta. 51+40.00, 46.50' Lt.
End Large Block Segmental Retaining Wall

Joe M. Jacobs, Trust
AT-88-2 & AT-88-1A
SE ¼ Sec. 14, T27S, R2W

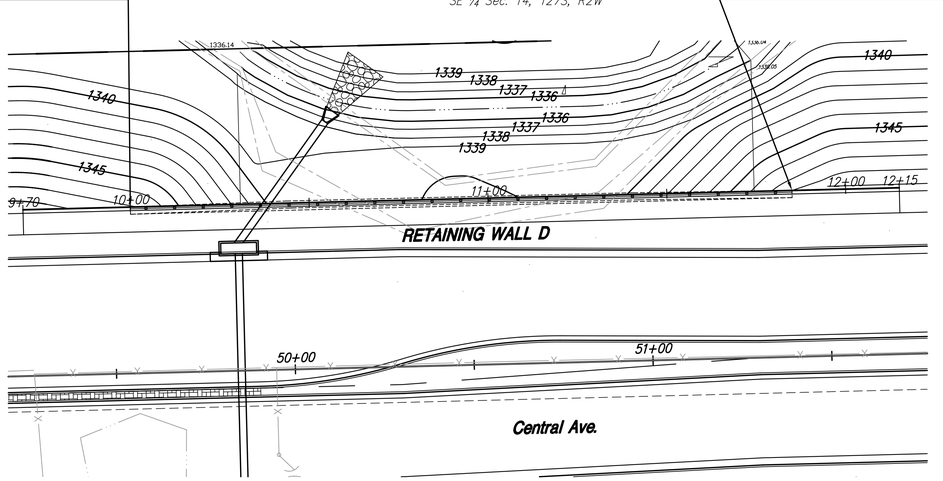

N

PLAN RETAINING WALL D

SCALE: 1"=20'
20 10 0 20

Lot 2, Blk. B
Highland Springs Commercial Add.
NE ¼ Sec. 23, T27S, R2W

PROFILE
RETAINING WALL C

SCALE: HORIZ. 1"=20'
SCALE: VERT. 1"=2'

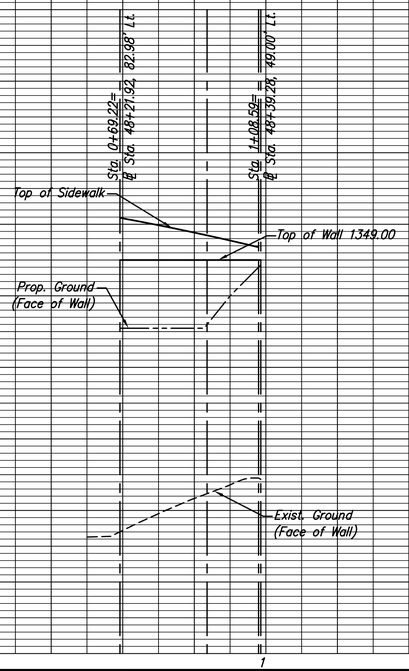

PROFILE
RETAINING WALL D

SCALE: HORIZ. 1"=20'
SCALE: VERT. 1"=2'

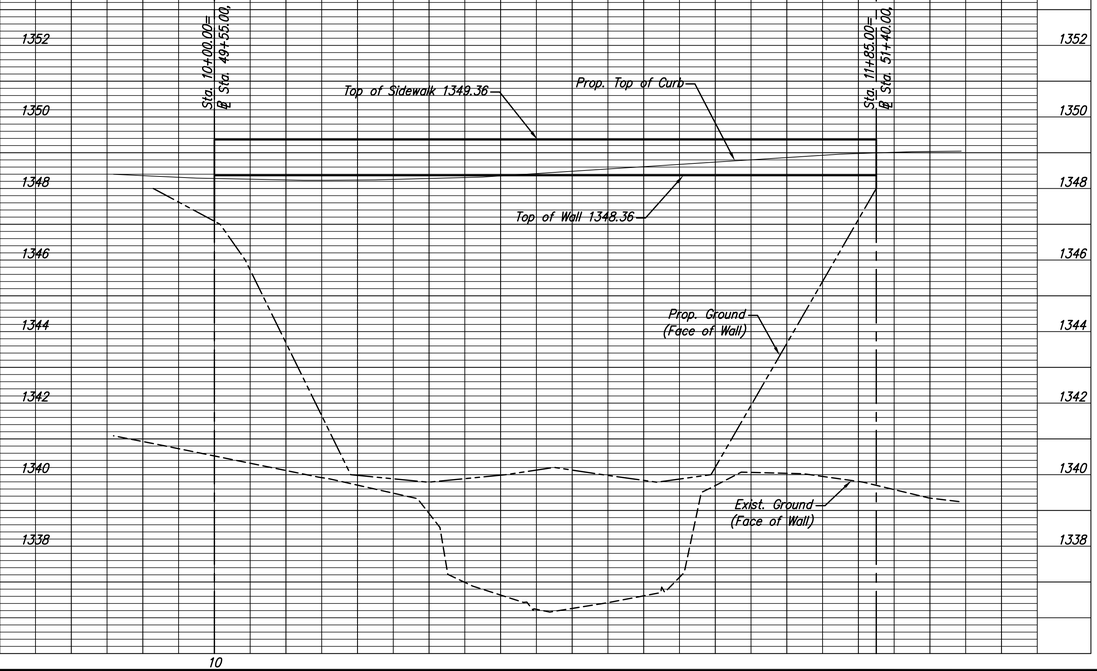

CENTRAL AVENUE IMPROVEMENTS FROM 135TH ST. W. TO 119TH ST. W.

RETAINING WALL C & D PLAN AND PROFILE

SHEET TITLE

472-84017
PROJECT NUMBER

JRA
DESIGN BY
WNJ
DRAWN BY
JRA
CHECKED BY

ISSUED
November 9, 2012
REVISED

SHEET NO.
77 of 220

PLOTTED: Wednesday, November 14, 2012 @ 02:39PM
J:\Civil\04238\dwg\Landscape\04238RW5.dwg