| STATE | PROJECT NO. | YEAR | SHEET NO. | SHEETS |
|---|---|---|---|---|
| KANSAS | 87 N–0351–01 | 2012 | 82 | 220 |

STA. 49+88.74 TO STA. 51+26.30 REALIGN CHANNEL. SEE SHEET 81 FOR NEW CHANNEL TYPICAL SECTION AND SHEET 70 FOR CHANNEL LINING DETAILS.

1. All Vegetation shall be Removed from areas to be Graded in association with Upland Bench Construction.
2. In areas of Mass Tree Removal, Existing Trees within and immediately adjacent to the Existing Stream Channel shall not be Removed. All Tree Removal shall be Approved by the Project Engineer.
3. Mass Tree Removal, Excluding individual Trees shown, shall be Subsidiary to "Site Clearing".

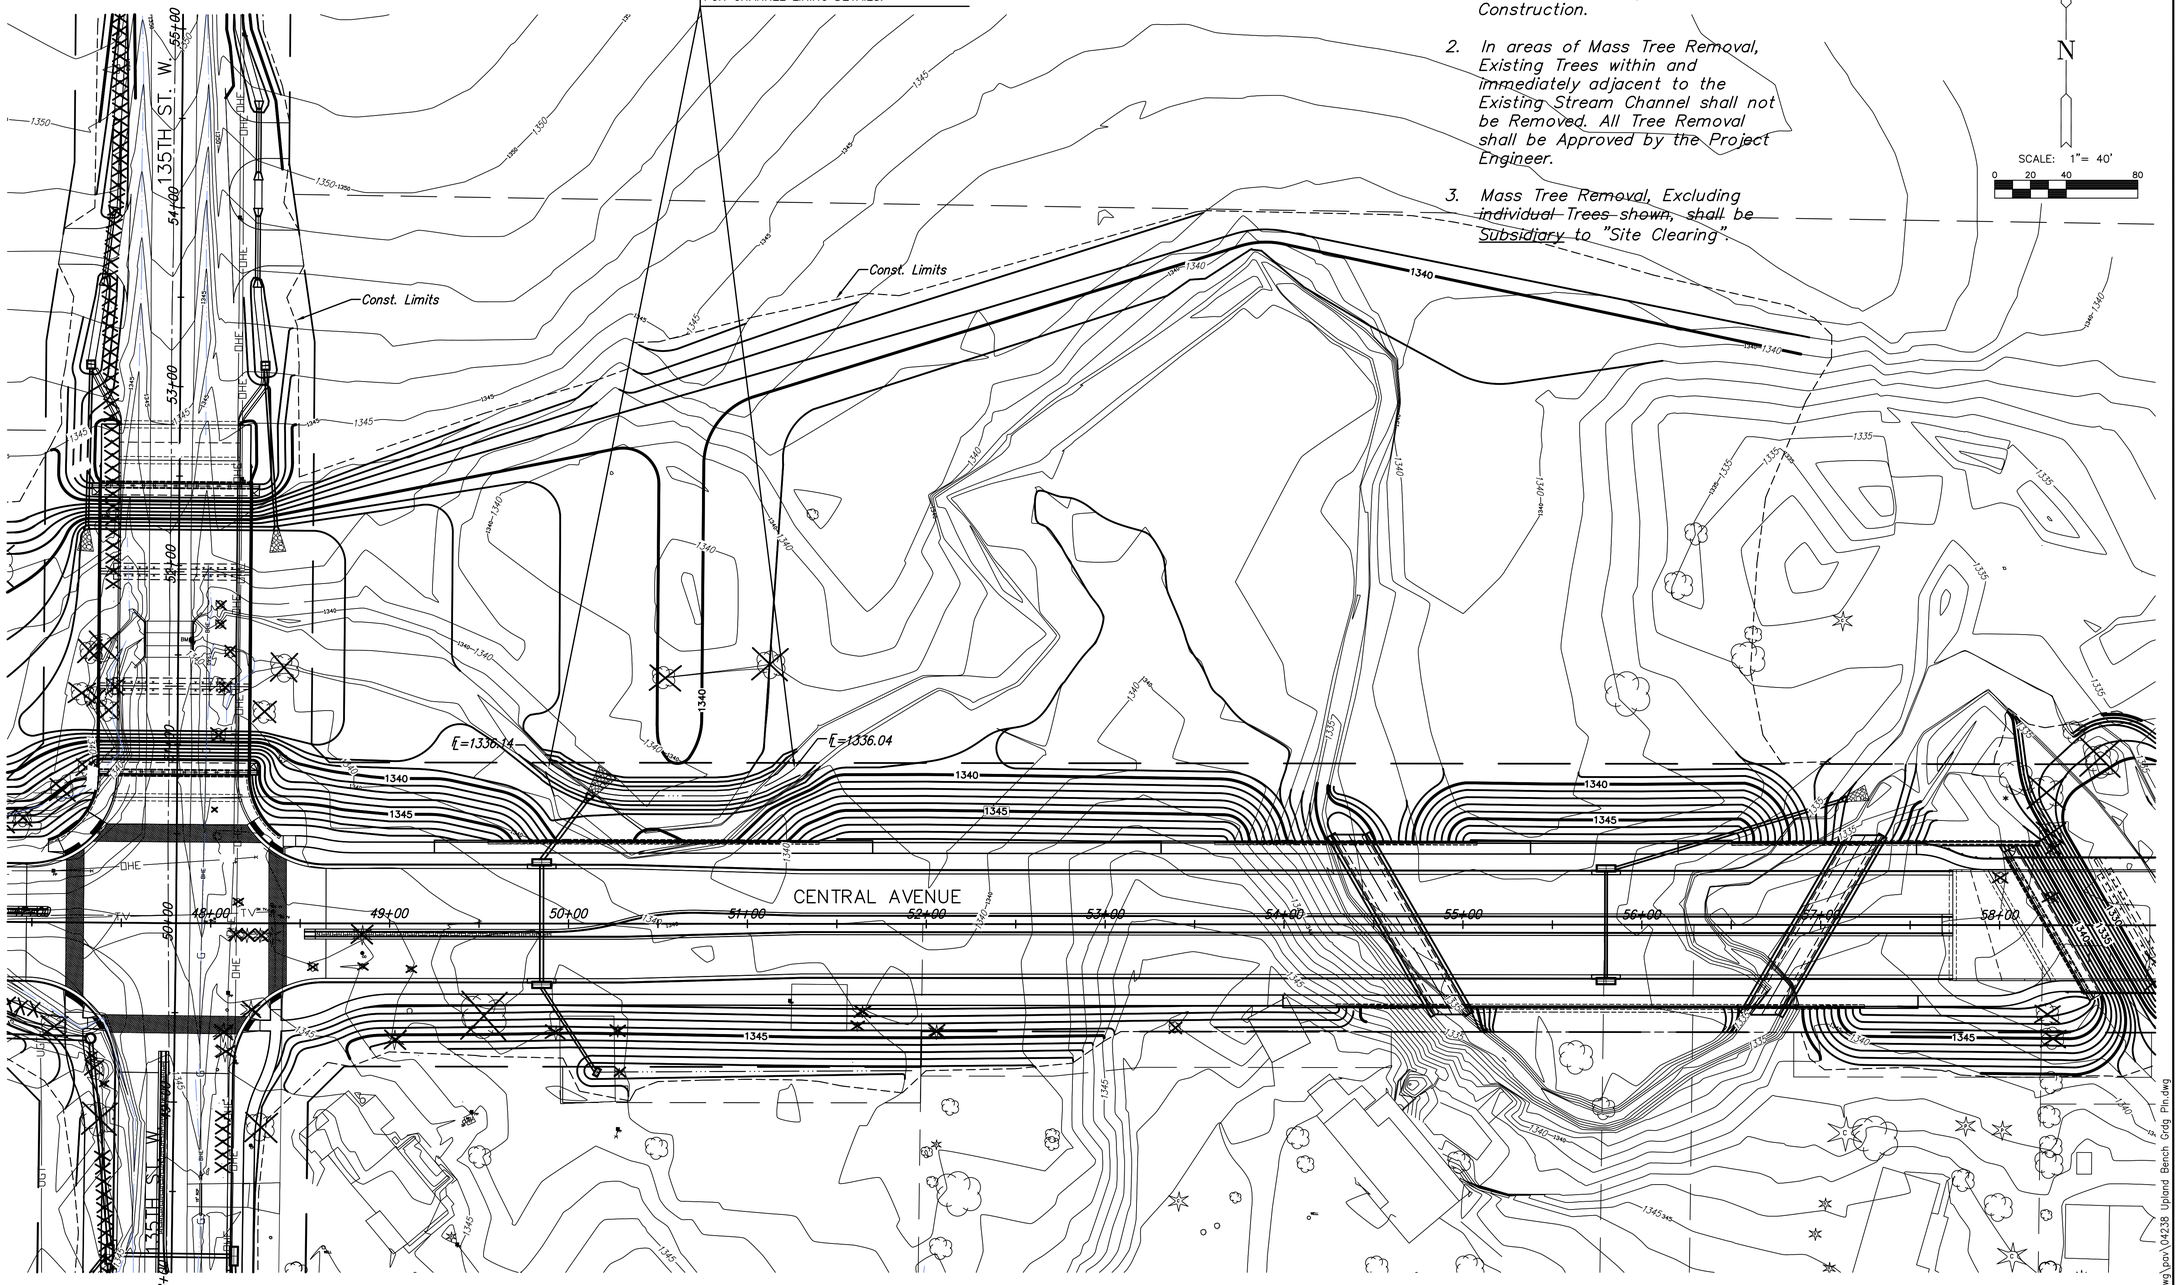


UPLAND BENCH GRADING PLAN


MKEC ENGINEERING CONSULTANTS, INC.
411 N. WEBB ROAD
WICHITA, KS. 67206
316 - 684 - 9600


# CENTRAL AVENUE IMPROVEMENTS FROM 135TH ST. W. TO 119TH ST. W.

**UPLAND BENCH GRADING PLAN**

SHEET TITLE

472–84017
PROJECT NUMBER

JRA
DESIGN BY

DPG
DRAWN BY

JRA
CHECKED BY

ISSUED
November 9, 2012

REVISED

SHEET NO.
82 of 220

J:\Civil\04238\dwg\proj\04238 Upland Bench Grdg Pln.dwg

PLOTTED: Wednesday, November 14, 2012 @ 03:17PM