STATE	PROJECT NO.	YEAR	SHEET NO.	SHEETS
KANSAS	87 N–0351–01	2012	104	220

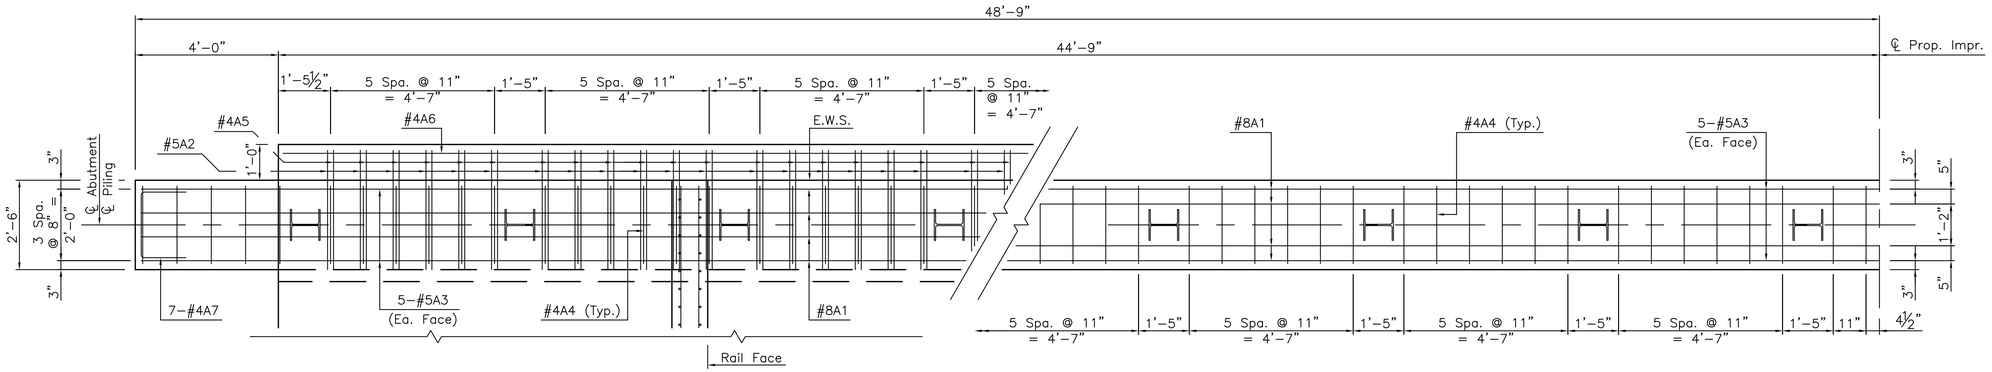

Reinforcing Steel in Top of Abutment

HALF PLAN

(Looking Up Station)
(Abut. No. 2 Shown)

Reinforcing Steel in Bottom of Abutment

NOTE:
See sheet 105 for TYPICAL SECTION and additional reinforcing details.

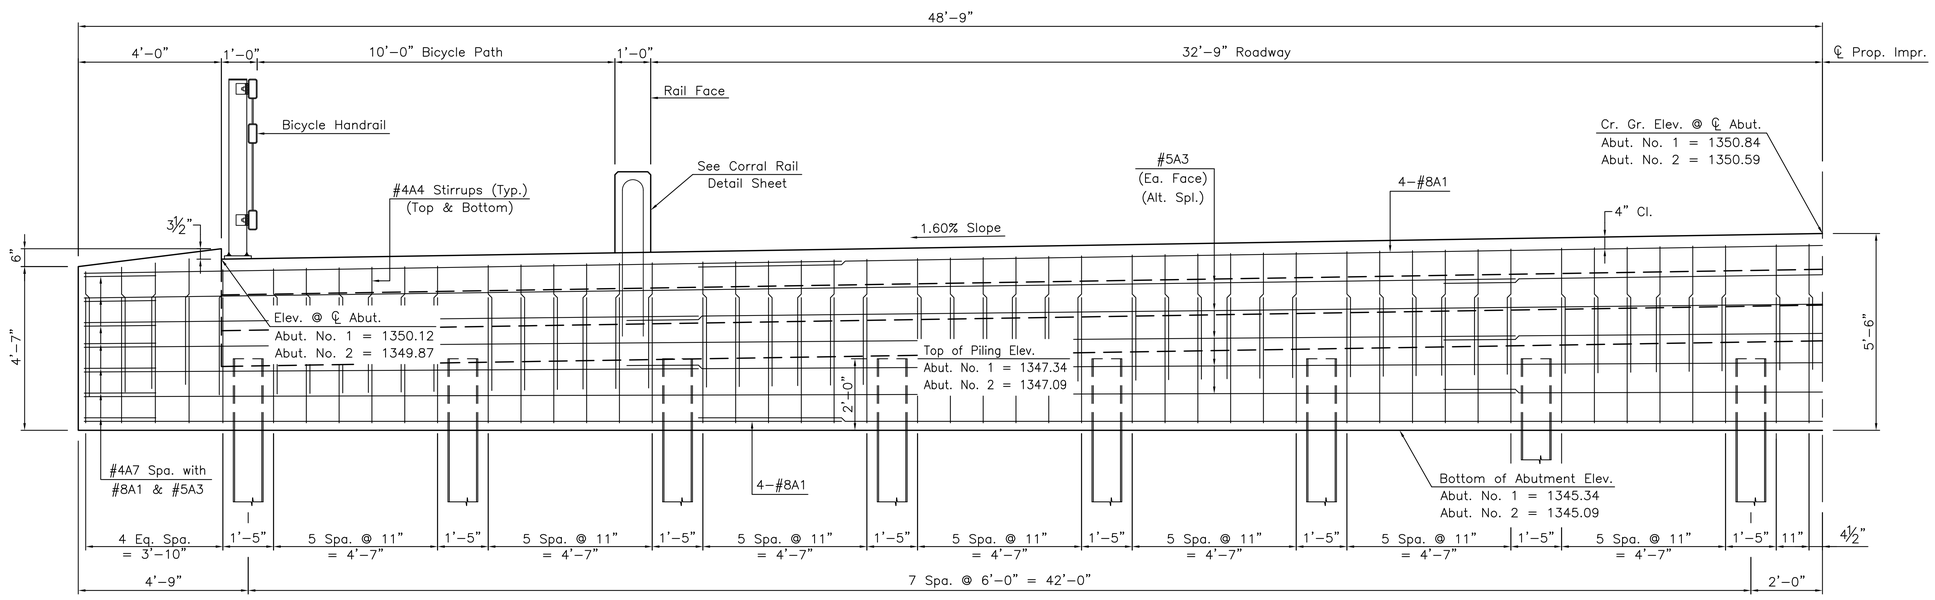

HALF ELEVATION

(Along ℄ Abutment)
(Looking Up Station)

MKEC ENGINEERING CONSULTANTS, INC.
411 N. WEBB ROAD
WICHITA, KS. 67206
316 - 684 - 9600

JEFF A. GARNER
LICENSED
20245
KANSAS
PROFESSIONAL ENGINEER

CENTRAL AVENUE IMPROVEMENTS FROM 135TH ST. W. TO 119TH ST. W.

135TH ST. WEST BRIDGE ABUT. DETAILS 1
SHEET TITLE

472–84017
PROJECT NUMBER

JAG
DESIGN BY

DMU
DRAWN BY

KJS
CHECKED BY

ISSUED
November 9, 2012

REVISED

SHEET NO.
104 of 220

J:\Civil\04238\dwg\Bridge\04238 ABUT1_135th.dwg

PLOTTED: Wednesday, November 14, 2012 @ 02:28PM