STATE	PROJECT NO.	YEAR	SHEET NO.	SHEETS
KANSAS	87 N-0351-01	2012	150	220

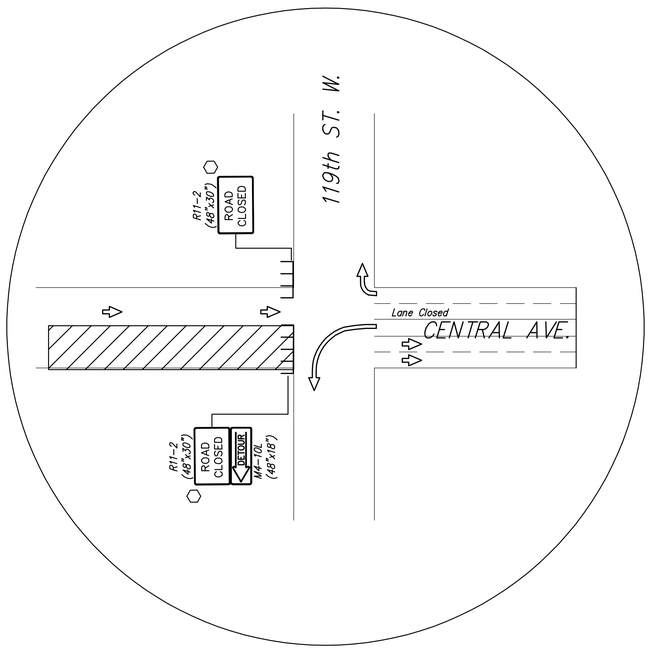

ROAD CLOSURE SIGNING AT 119TH INTERSECTION

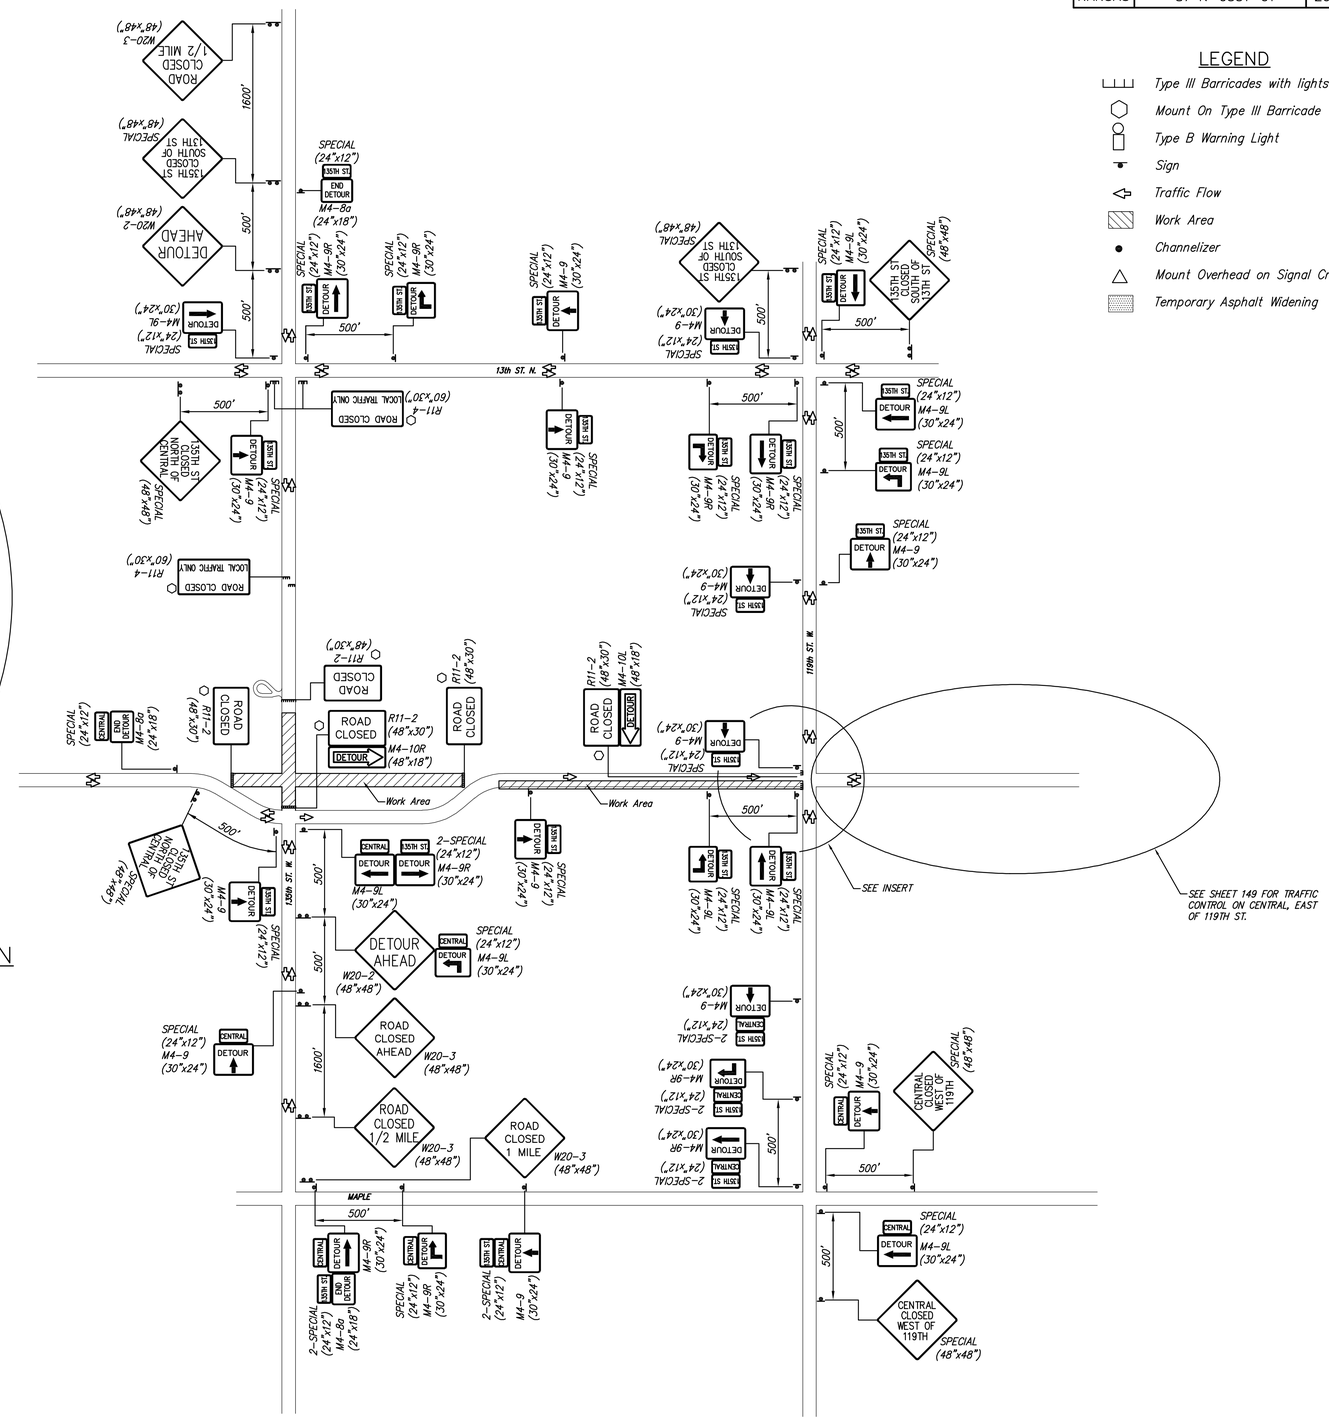

LEGEND

- Type III Barricades with lights
- Mount On Type III Barricade
- Type B Warning Light
- Sign
- Traffic Flow
- Work Area
- Channelizer
- Mount Overhead on Signal Cross-arm
- Temporary Asphalt Widening

MKEC ENGINEERING CONSULTANTS, INC.
411 N. WEBB ROAD
WICHITA, KS. 67206
316 - 684 - 9600

CENTRAL AVENUE IMPROVEMENTS FROM 135TH ST. W. TO 119TH ST. W.

TRAFFIC DETOUR PLAN PHASE 3

SHEET TITLE

472-84017
PROJECT NUMBER

JRA
DESIGN BY

WNJ
DRAWN BY

JRA
CHECKED BY

ISSUED
November 9, 2012

REVISED

SHEET NO.
150 of 220

J:\Civil\04238\dwg\traf\04238_TR10.dwg

PLOTTED: Wednesday, November 14, 2012 @ 02:01PM