| STATE | PROJECT NO. | YEAR | SHEET NO. | SHEETS |
|---|---|---|---|---|
| KANSAS | 87 N-0351-01 | 2012 | 152 | 220 |

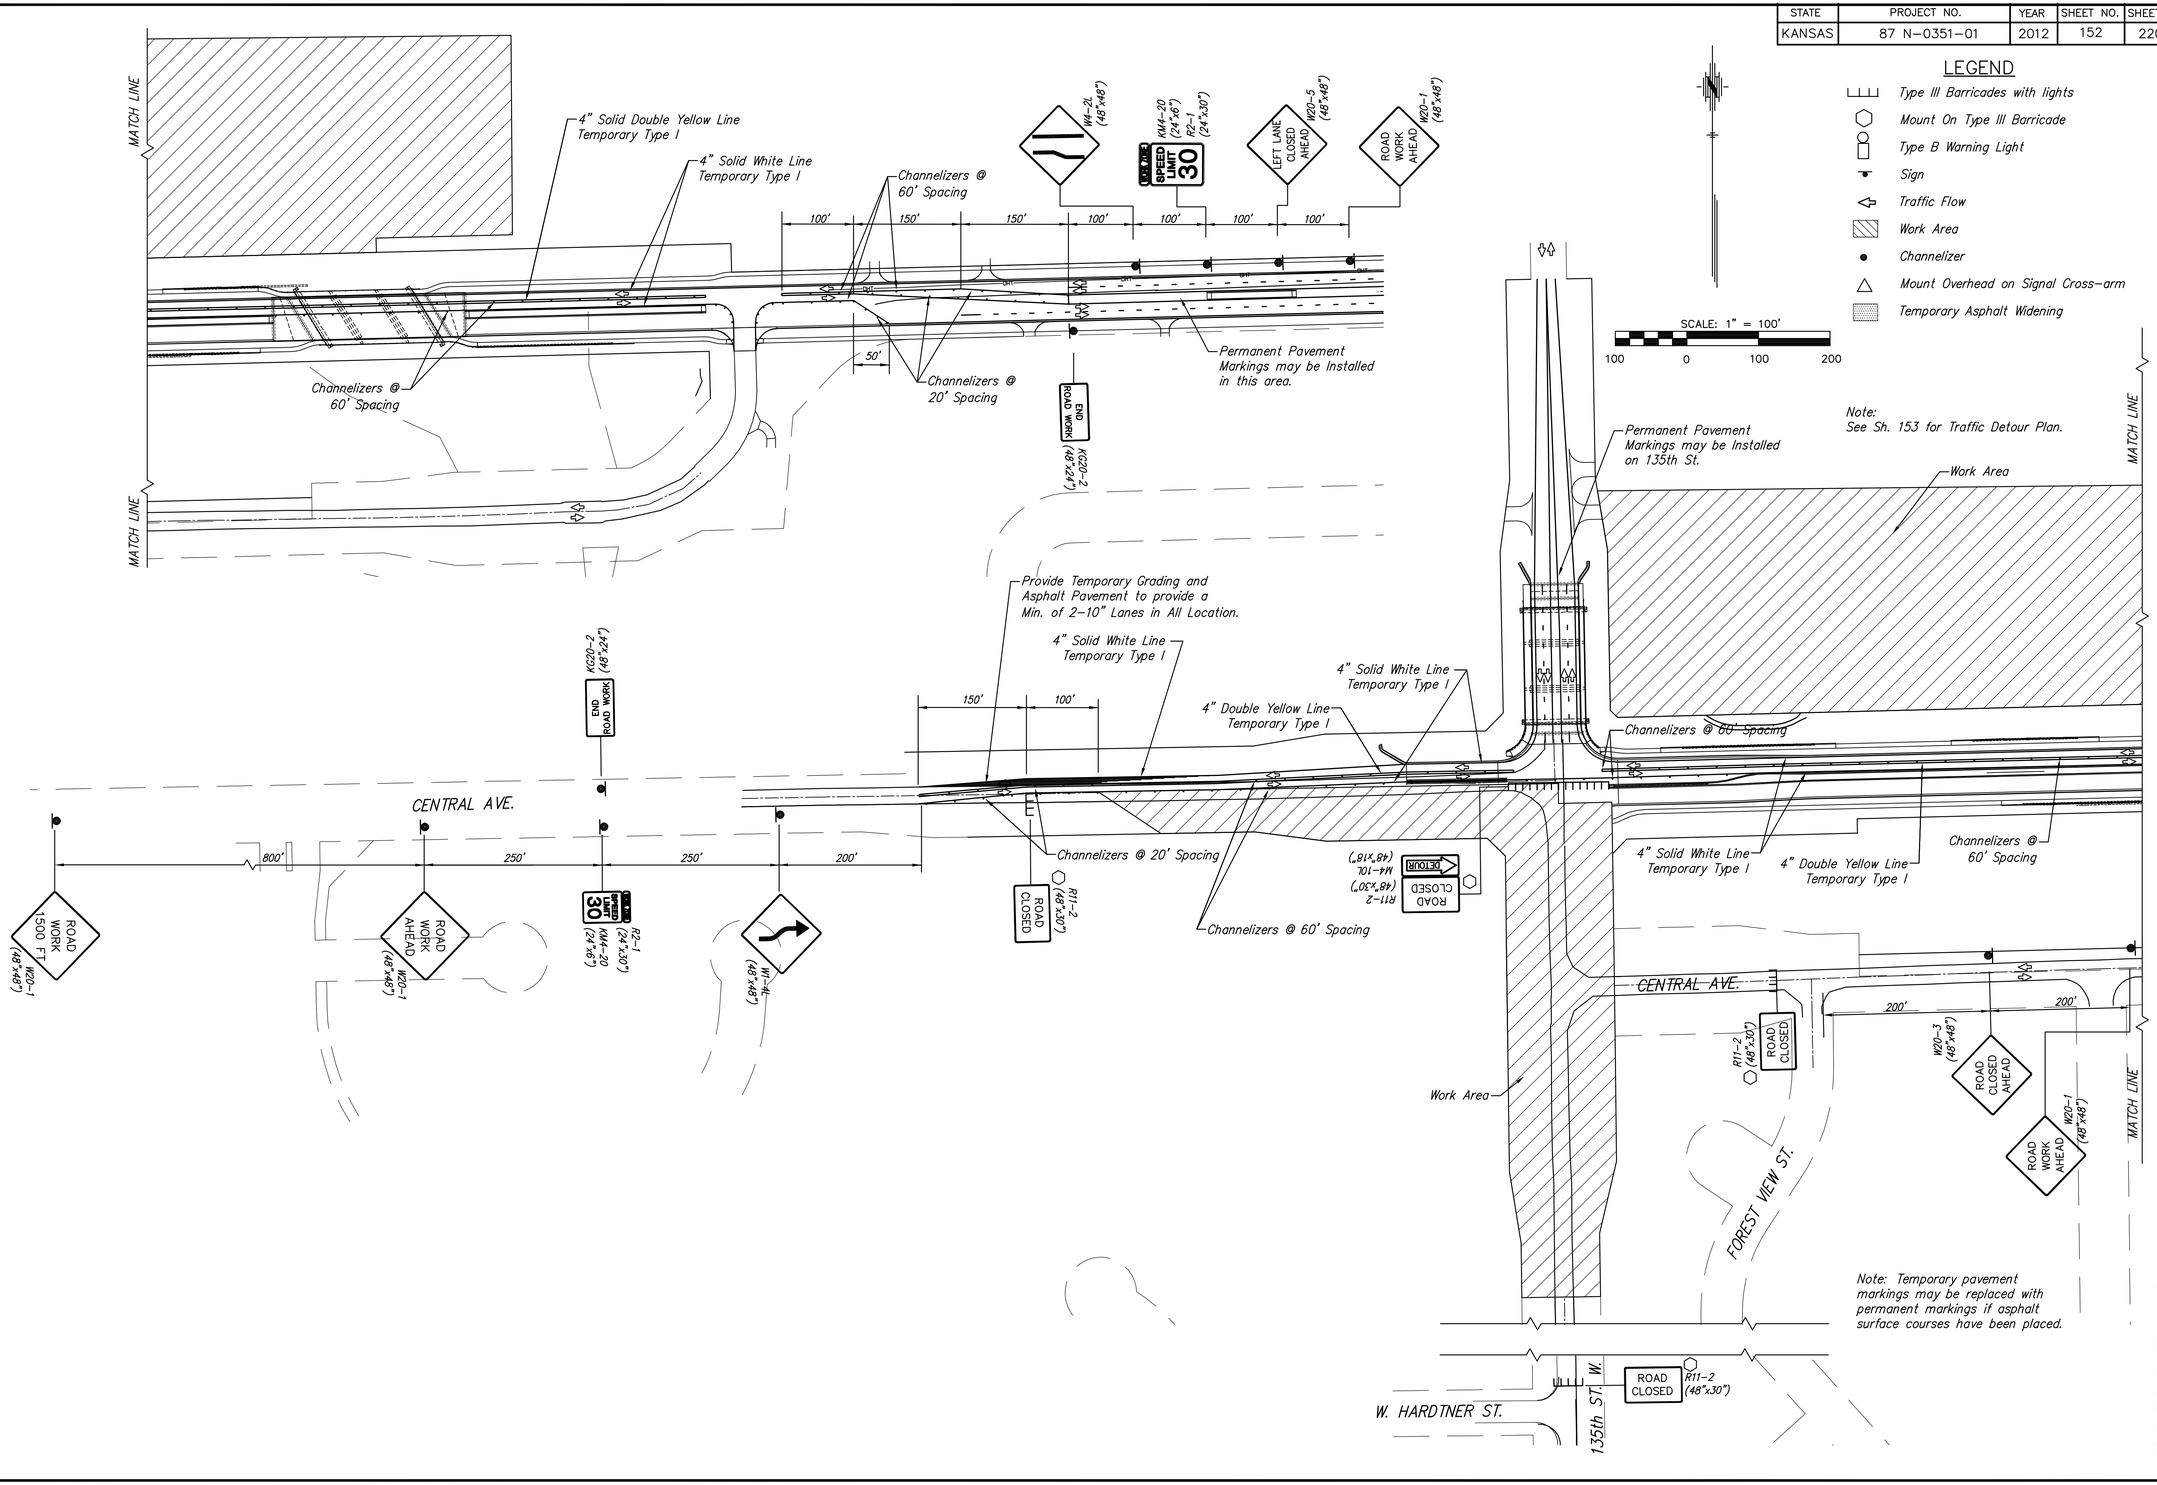


MKEC ENGINEERING CONSULTANTS, INC.
411 N. WEBB ROAD
WICHITA, KS. 67206
316 - 684 - 9600

# CENTRAL AVENUE IMPROVEMENTS FROM 135TH ST. W. TO 119TH ST. W.

**TRAFFIC CONTROL PHASE 5**

SHEET TITLE

472-84017

PROJECT NUMBER

JRA
DESIGN BY

WNJ
DRAWN BY

JRA
CHECKED BY

ISSUED
November 9, 2012

REVISED

SHEET NO.
**152 of 220**

J:\Civil\04238\dwg\traf\04238_TR06.dwg

PLOTTED: Wednesday, November 14, 2012 @ 02:01PM