STATE	PROJECT NO.	YEAR	SHEET NO.	SHEETS
KANSAS	87 N-0351-01	2012	192	220

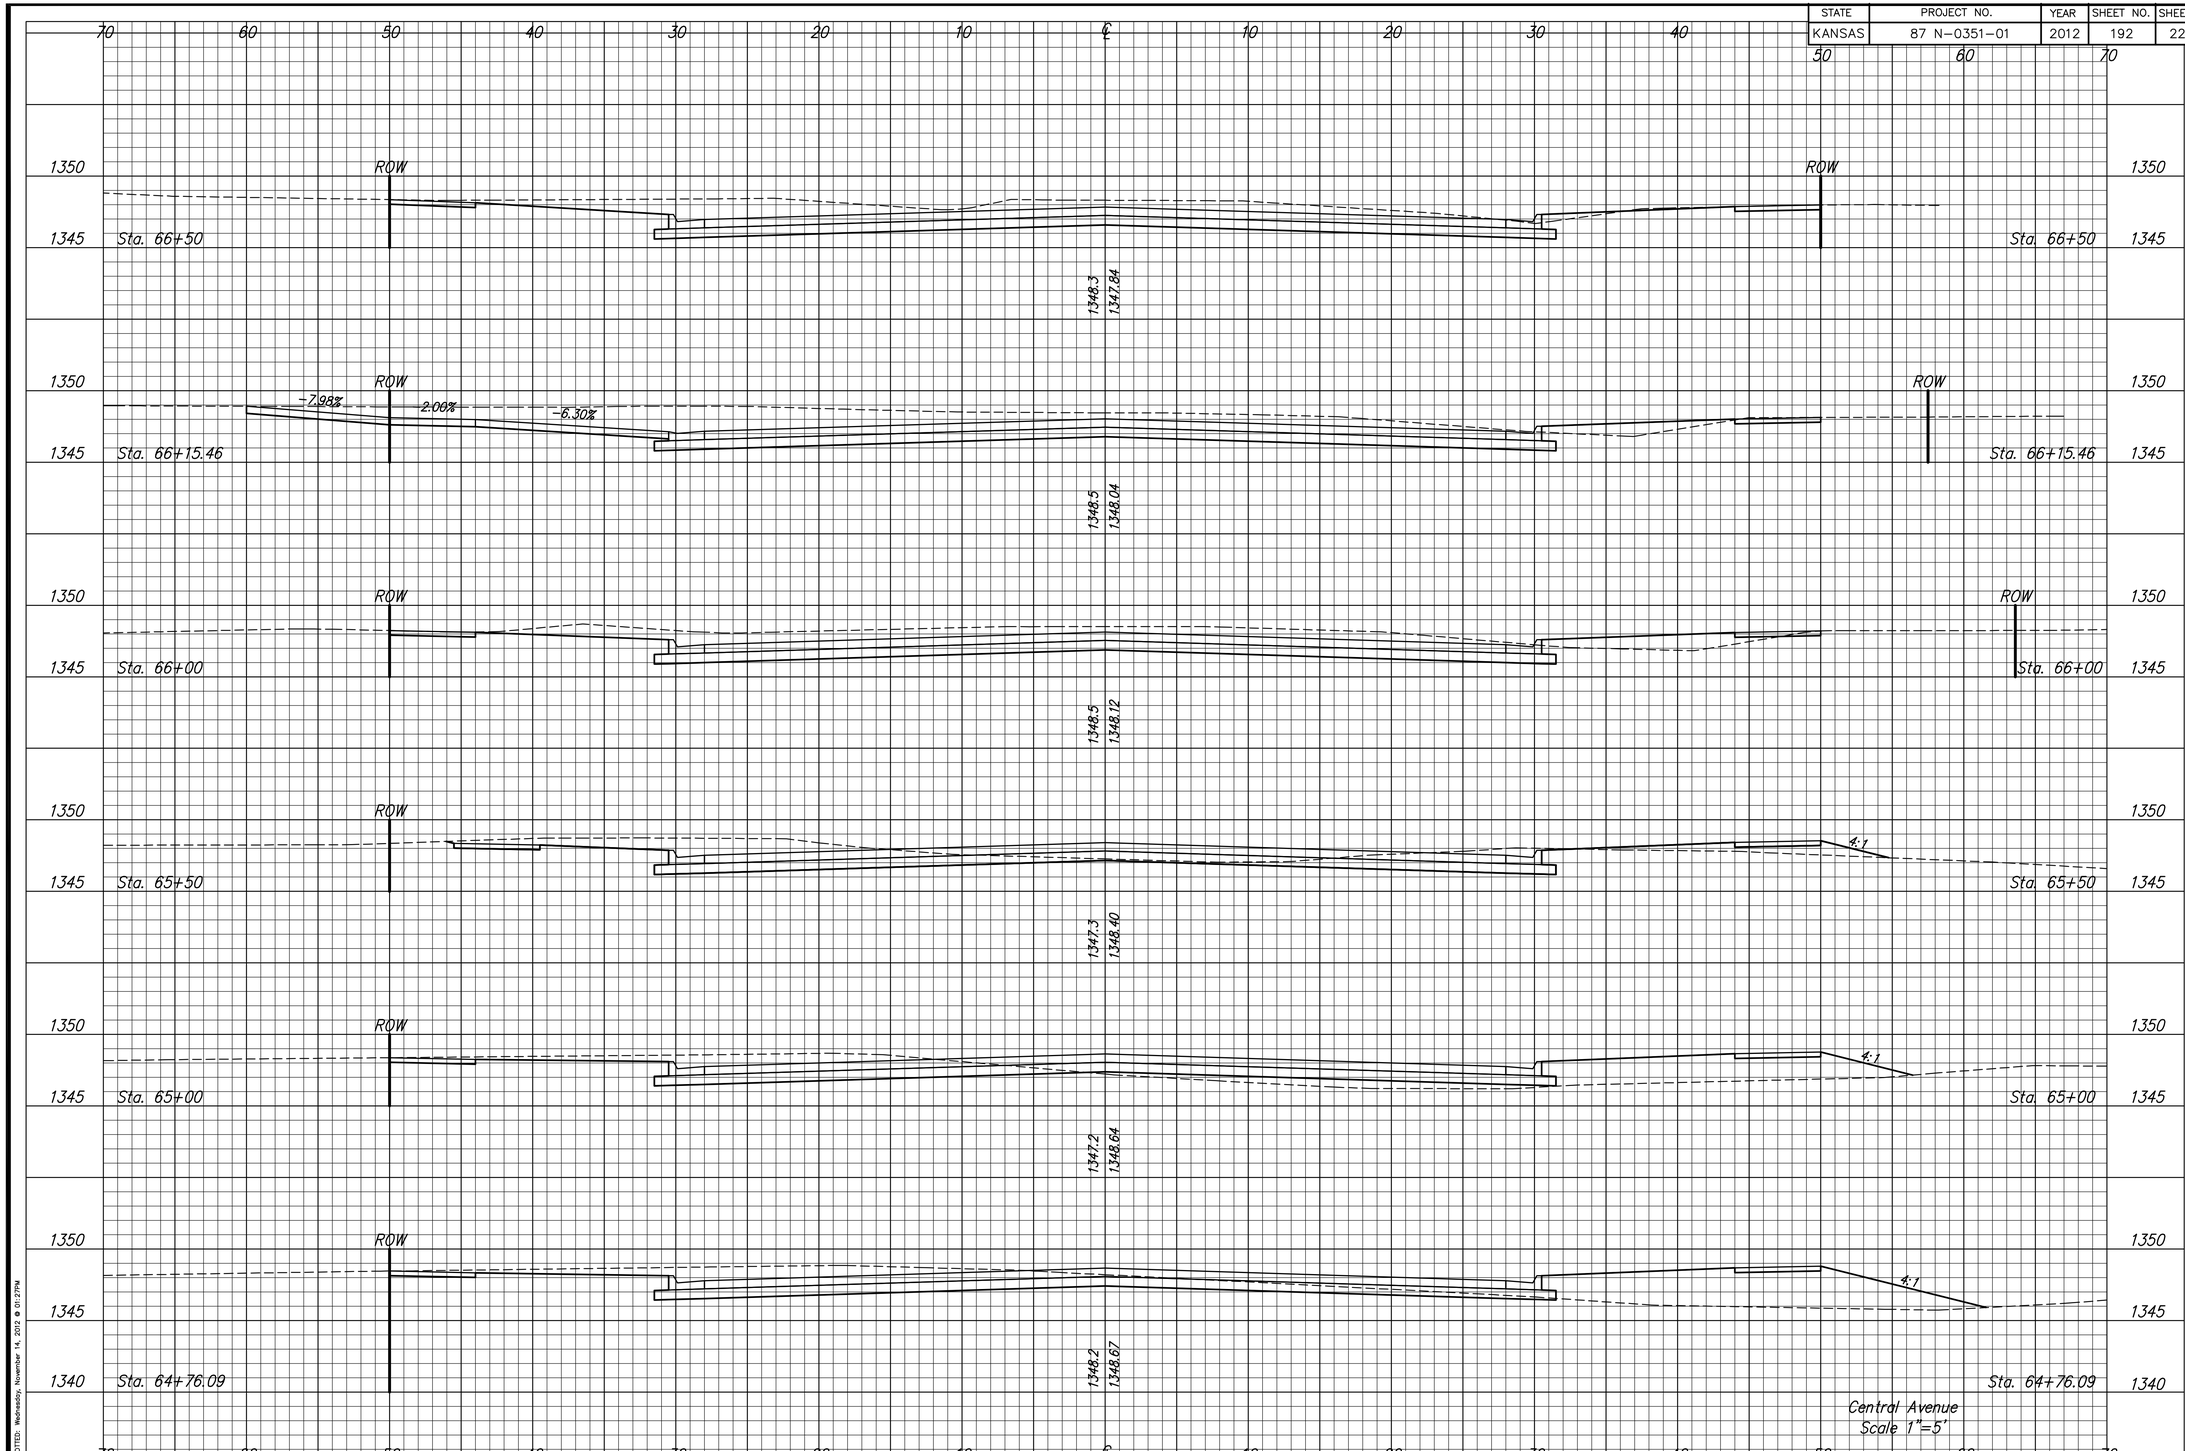

MKEC ENGINEERING CONSULTANTS, INC.
411 N. WEBB ROAD
WICHITA, KS. 67206
316 - 684 - 9600

CENTRAL AVENUE IMPROVEMENTS FROM 135TH ST. W. TO 119TH ST. W.

CROSS SECTIONS STA. 64+76.09 TO STA. 66+50.00

SHEET TITLE

472-84017

PROJECT NUMBER

JRA
DESIGN BY

WNJ
DRAWN BY

JRA
CHECKED BY

ISSUED
November 9, 2012

REVISED

SHEET NO.
192 of 220

J:\Civil\04238\dwg\xsect\04238\S18.dwg

PLOTTED: Wednesday, November 14, 2012 @ 01:27PM