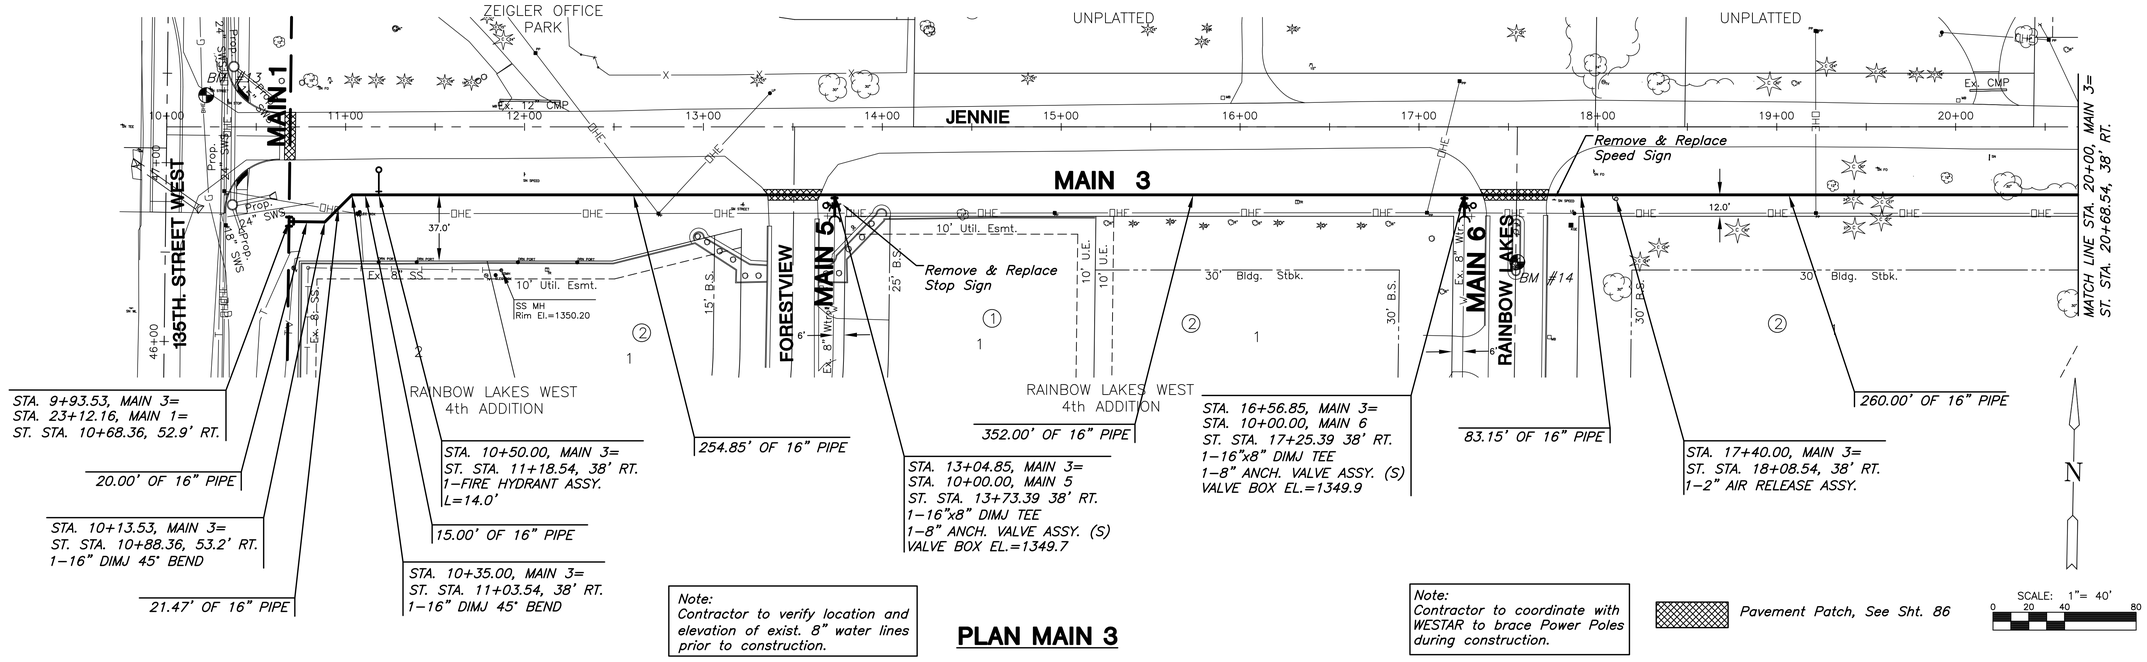

Note:
Contractor to verify location and elevation of exist. 8" water lines prior to construction.

Note:
Contractor to coordinate with WESTAR to brace Power Poles during construction.

Pavement Patch, See Sht. 86

PLAN MAIN 3

PROFILE MAIN 3

SCALE: HORIZ. 1"=40'
SCALE: VERT. 1"=5'

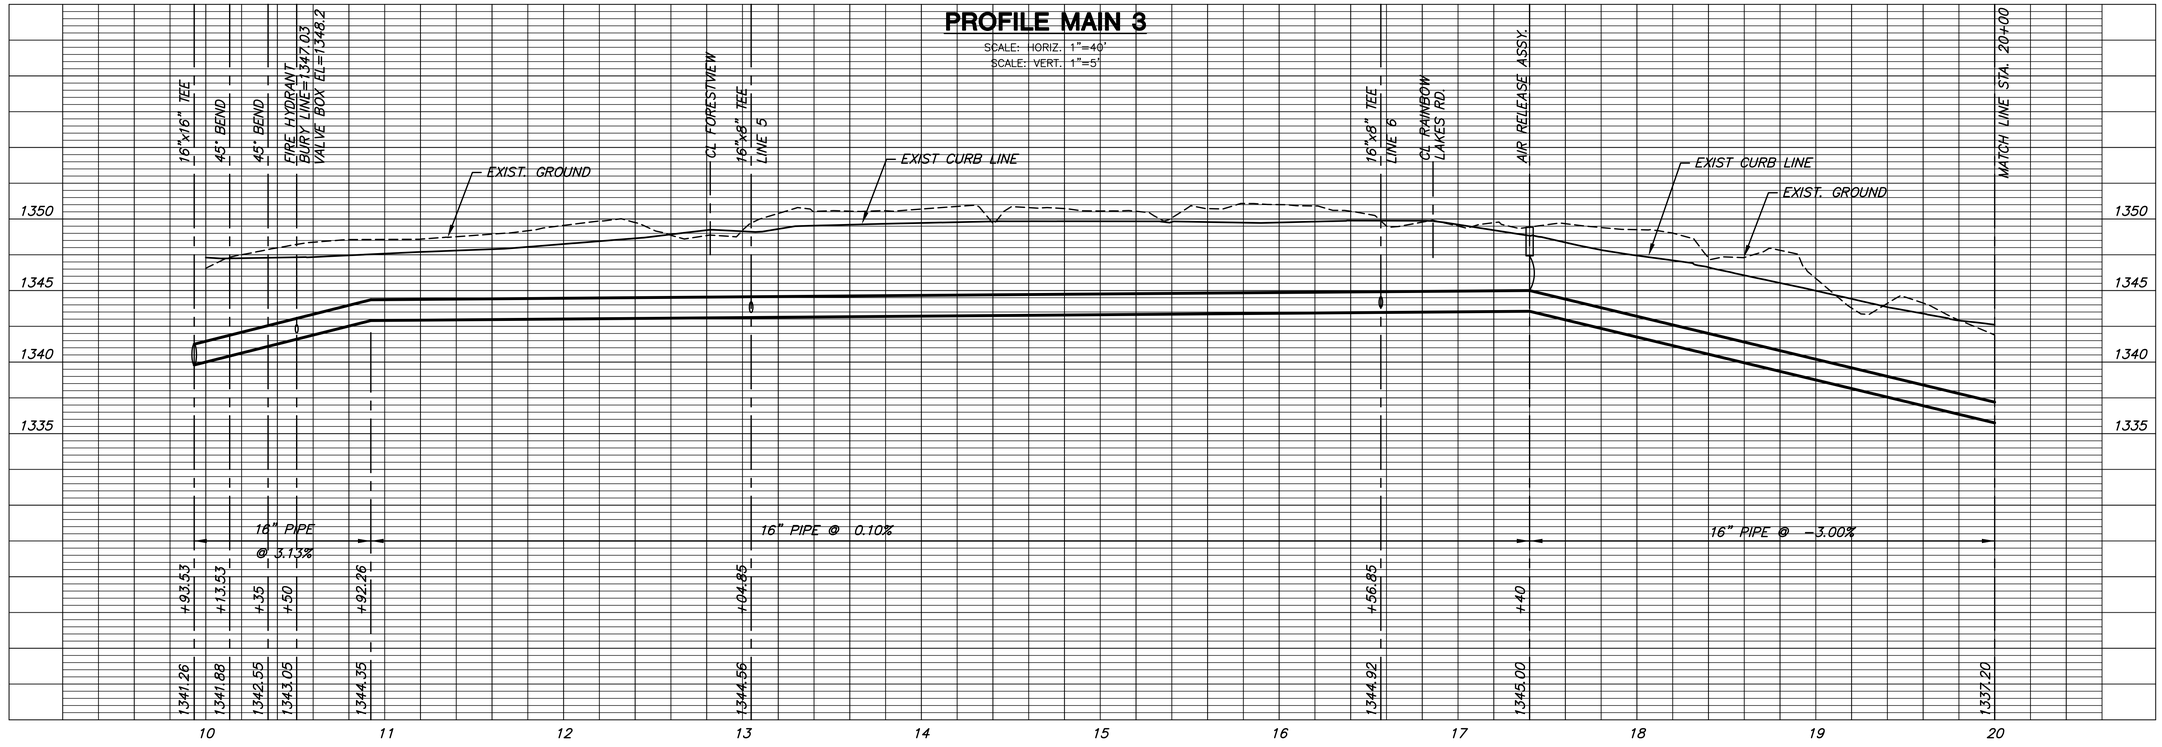

PLOTTED: Wednesday, November 14, 2012 @ 01:54PM

J:\CIVIL\04238\DWG\WTR\04238_C4.DWG

MKEC ENGINEERING CONSULTANTS, INC.
411 N. WEBB ROAD
WICHITA, KS. 67206
316 - 684 - 9600

WATER MAIN PLANS

CENTRAL AVENUE

WEST OF 135th ST. WEST TO 119th ST. WEST

MAIN 3
SHEET TITLE

448–
PROJECT NUMBER

JRA / KKL / DFL
DESIGNED DRAWN CHECKED

ISSUED
September 2012

REVISED

SHEET NO.
7 of 18