PROJECT NO.	YEAR	SHEET NO.	TOTAL SHEETS
472-84817 PHASE II	2011	20	93

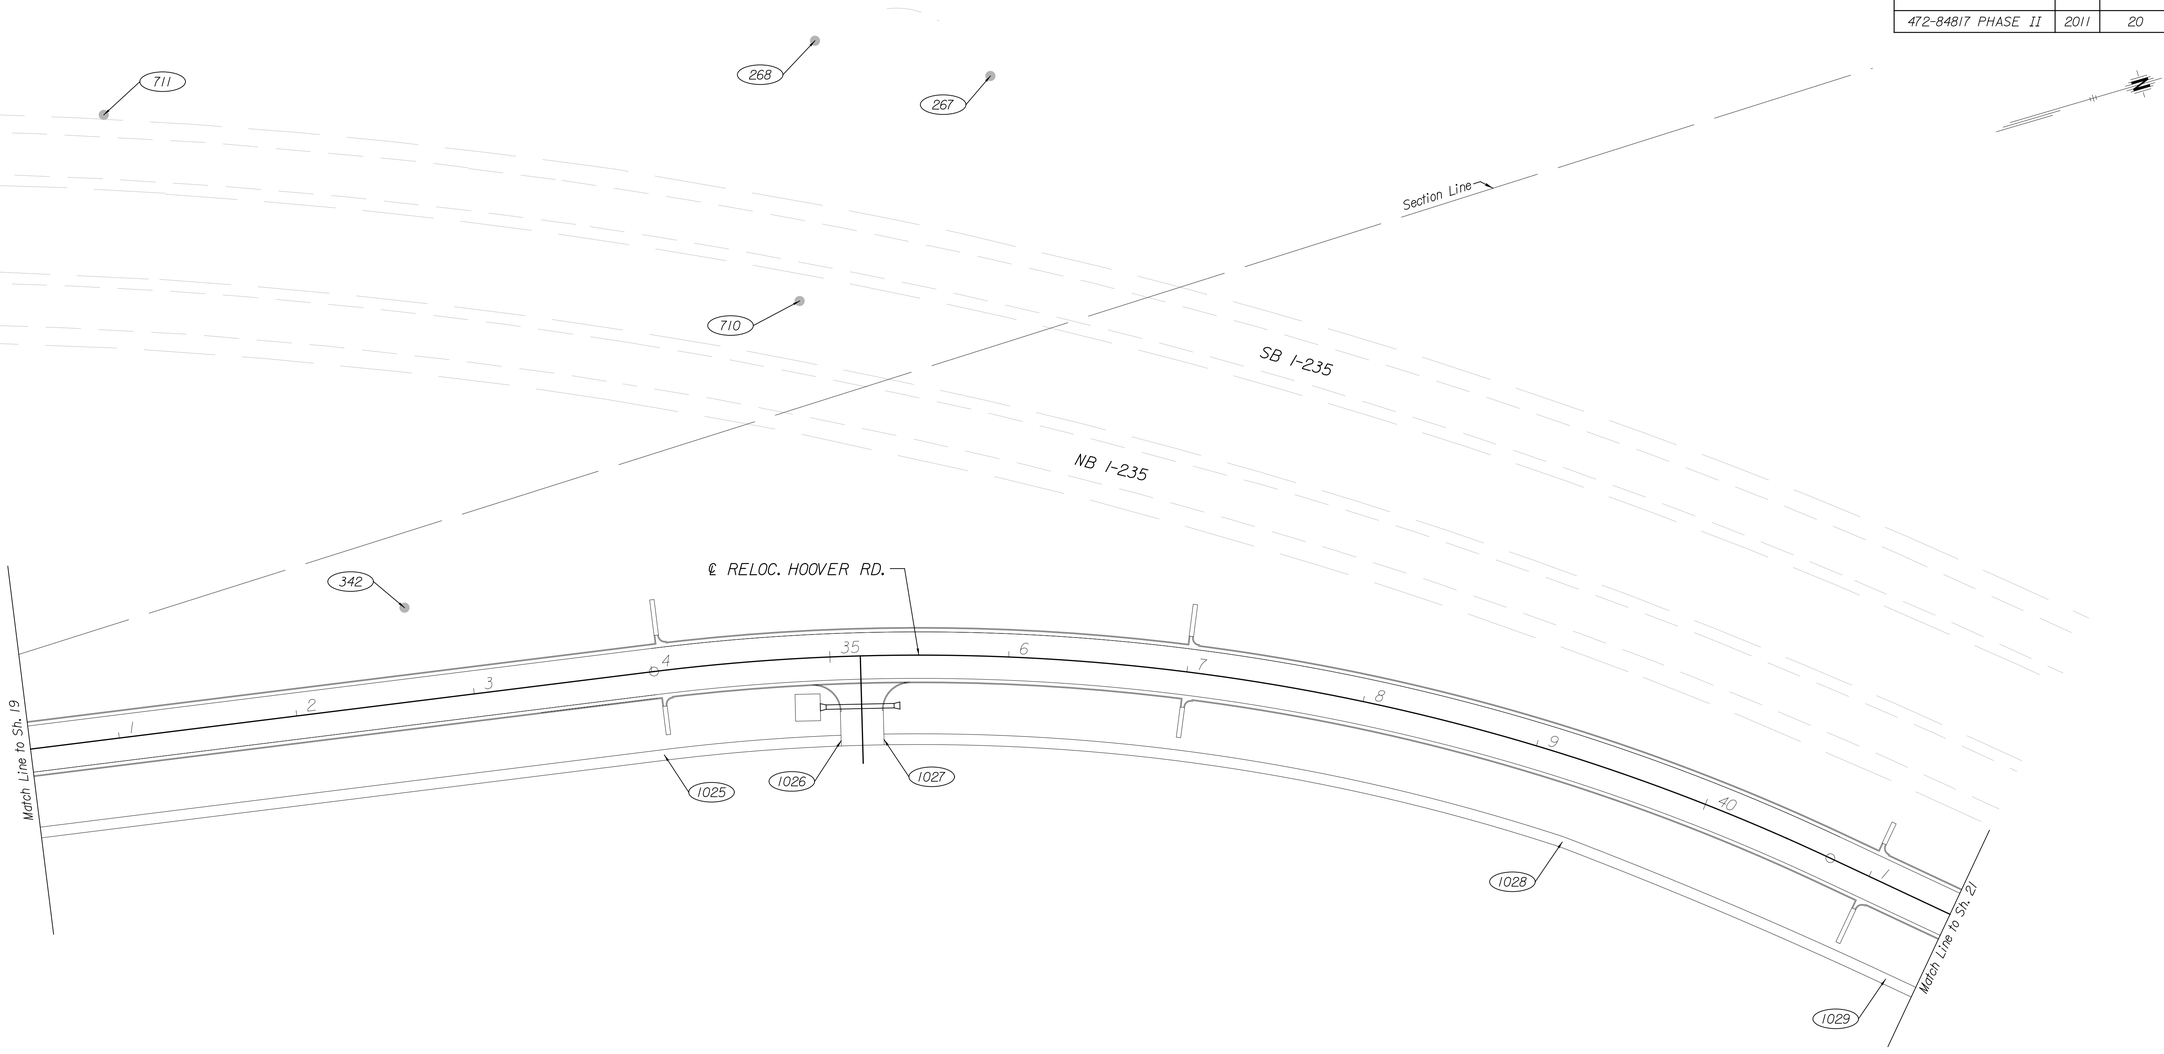

CONTROL POINTS					
POINT NO.	NORTH COORDINATE	EAST COORDINATE	STATION	OFFSET	DESCRIPTION
267	1,692,994.8520	1,628,315.6753	35+81.26	324.38' Lt.	IRP
268	1,692,906.2641	1,628,269.1652	35+04.62	344.65' Lt.	IRP
342	1,692,596.8172	1,628,508.7881	32+67.25	52.66' Lt.	IRP
352*	1,692,642.0244	1,629,098.0655	34+10.73	521.66' Rt.	IRP
353	1,692,638.6841	1,628,962.9561	33+81.60	388.86' Rt.	IRP
706*	1,693,980.6481	1,627,138.3323	38+13.47	1803.24 Lt.	mag nail
710	1,692,857.0698	1,628,406.3972	34+92.57	199.62' Lt.	#4 bar
711	1,692,513.0154	1,628,197.0292	31+34.41	346.89' Lt.	#4 bar

*Point falls off sheet

See Sh. No. 22 for Sidewalk Coordinate Table (Point Nos. 1000-1049)

HNTB

CITY OF WICHITA
PUBLIC WORKS & UTILITIES ENGINEERING DIVISION

COORDINATE GEOMETRY PLAN

CITY ENGINEER
JAMES L. ARMOUR, P.E., L.S.

PROJECT NUMBER	OCA NUMBER	DATE
472-84817 PHASE II	770005	11/2011

CITY ENGINEER'S OFFICE
CITY HALL - SEVENTH FLOOR
455 NORTH MAIN STREET
WICHITA, KANSAS 67202-1620
(316) 268-4501

DESIGN	DRAWN

SHEET
20 of 93

Plotted on: Monday October 24, 2011 09:31 AM
mbechtel Plot Queue: \\ovpw00\PLTBW_JP
Plot Scale: 40.000000x,000000 Pen Table: \\ovpw00\Jobs\4809\Common\Highway\Library\plotpen\CC_22x36.pen
Design Filename: \\ovpw00\Jobs\4809\Hoover\CD\Detail\hvr_coordinate-geometry.dgn

\\ovpw00\Jobs\4809\Hoover\CD\Detail\hvr_coordinate-geometry.dgn