NEWMARKET OFFICE 2ND

AN ADDITION TO WICHITA, SEDGWICK COUNTY, KANSAS

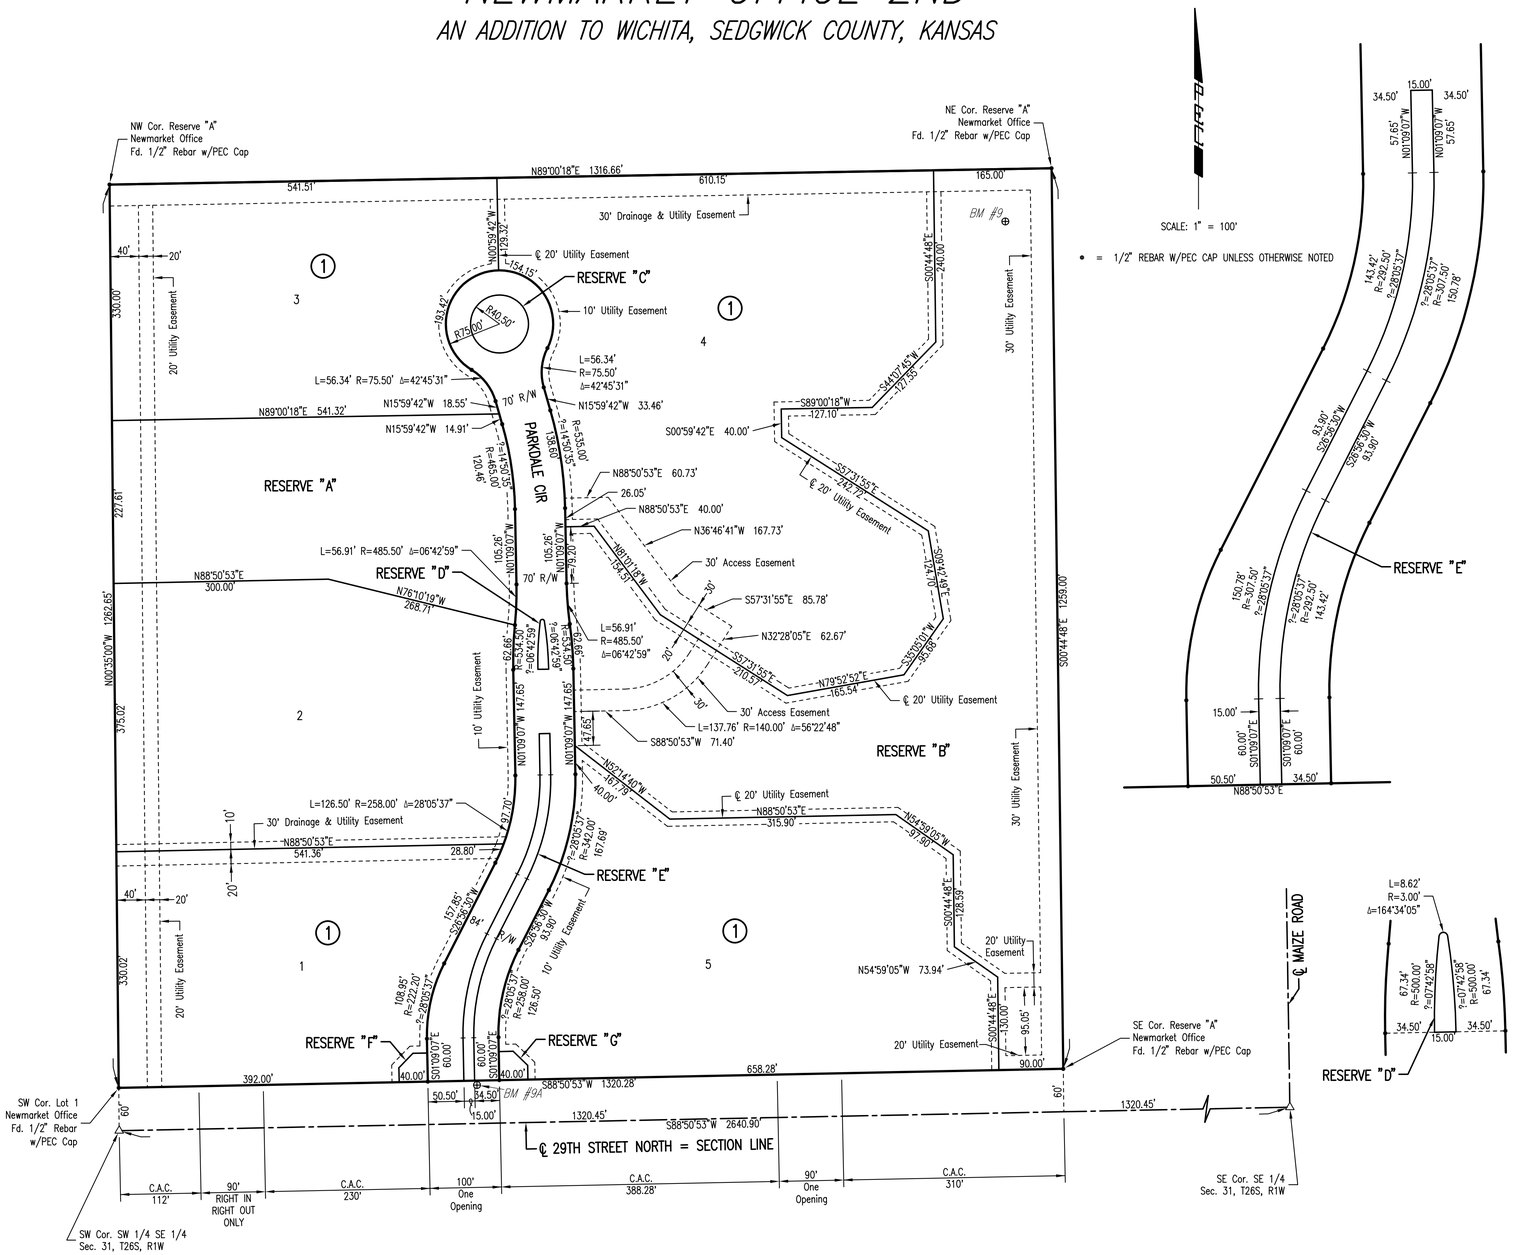

No.	Revision	By	Date

NEWMARKET OFFICE 2ND
PAVING AND INCIDENTAL DRAINAGE IMPROVEMENTS

PLAT

GARY JANZEN, P.E.– CITY ENGINEER
CITY OF WICHITA PROJ. NO. 472–84990

PEC
PROFESSIONAL ENGINEERING CONSULTANTS, P.A.
303 SOUTH TOPEKA WICHITA, KS 67202
316-262-2691 www.pec1.com

Designed by	BMM, JAG	Job No.	35–11114–000
Drawn by	BJS	Date	July 2011

Saved 11-15-2012 10:58:47 AM by BJS
Plot Scale 1:100 Plot Date 11-15-2012 9:56:40 AM by BILL J. SEXSON
Q:\2011\1114\000\11114-000-03C-Final Plat