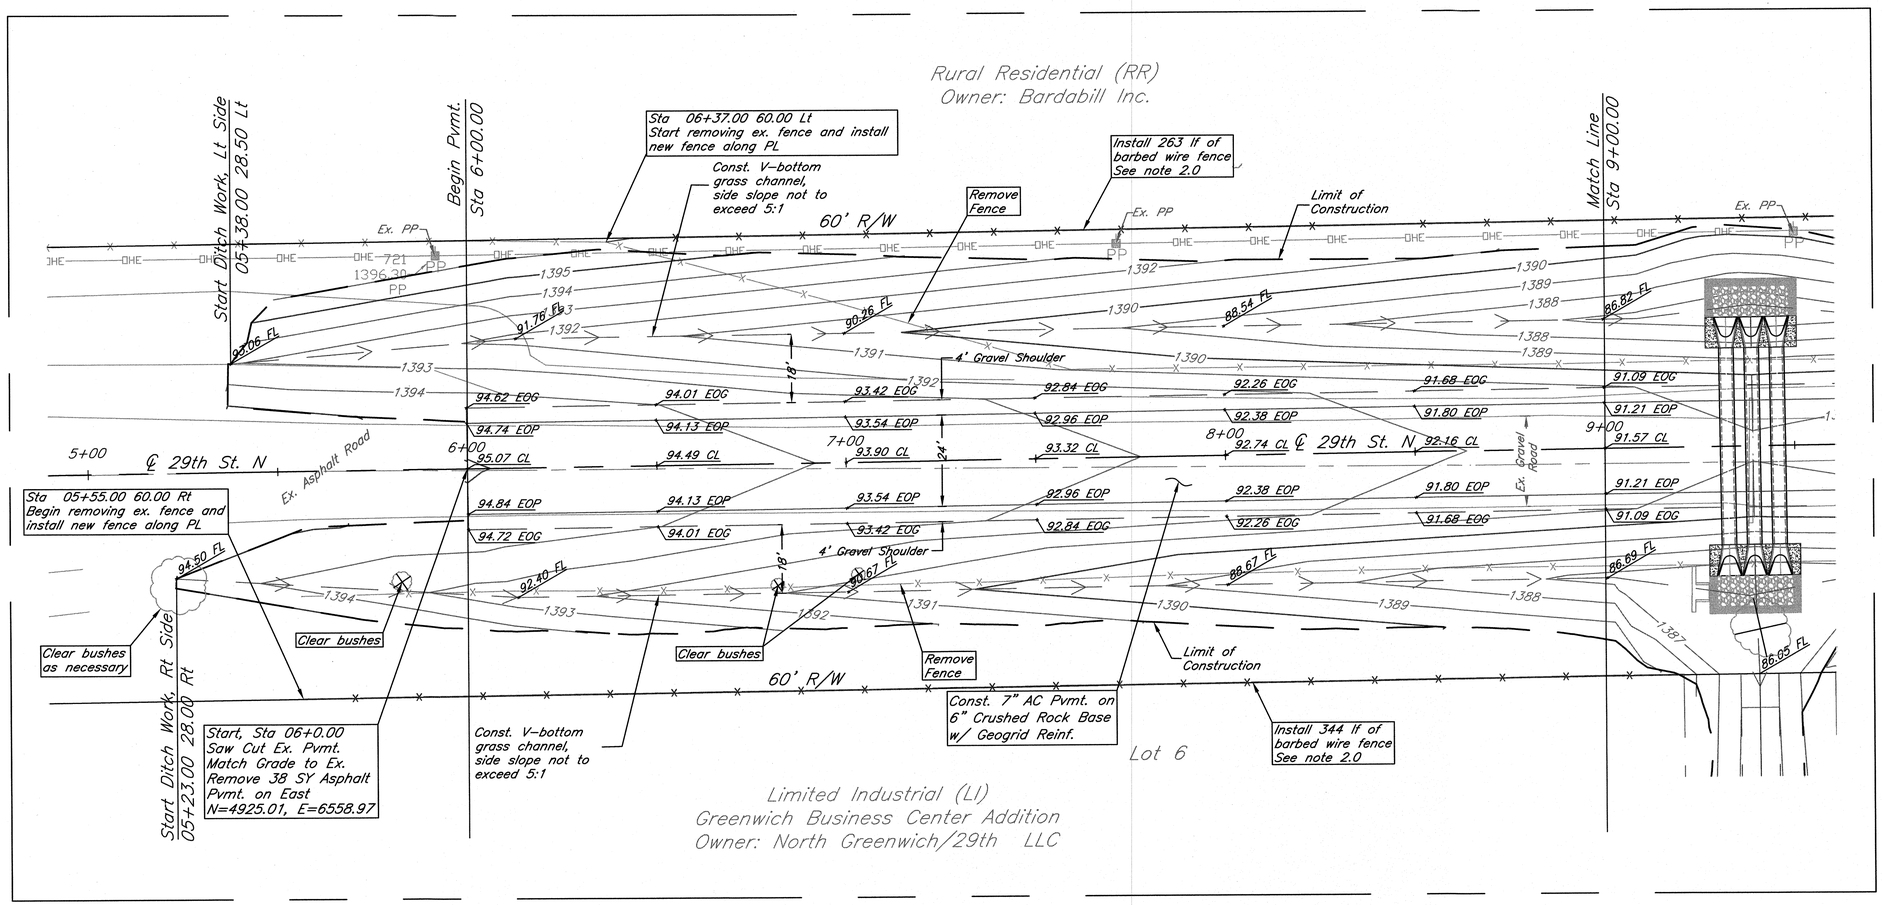

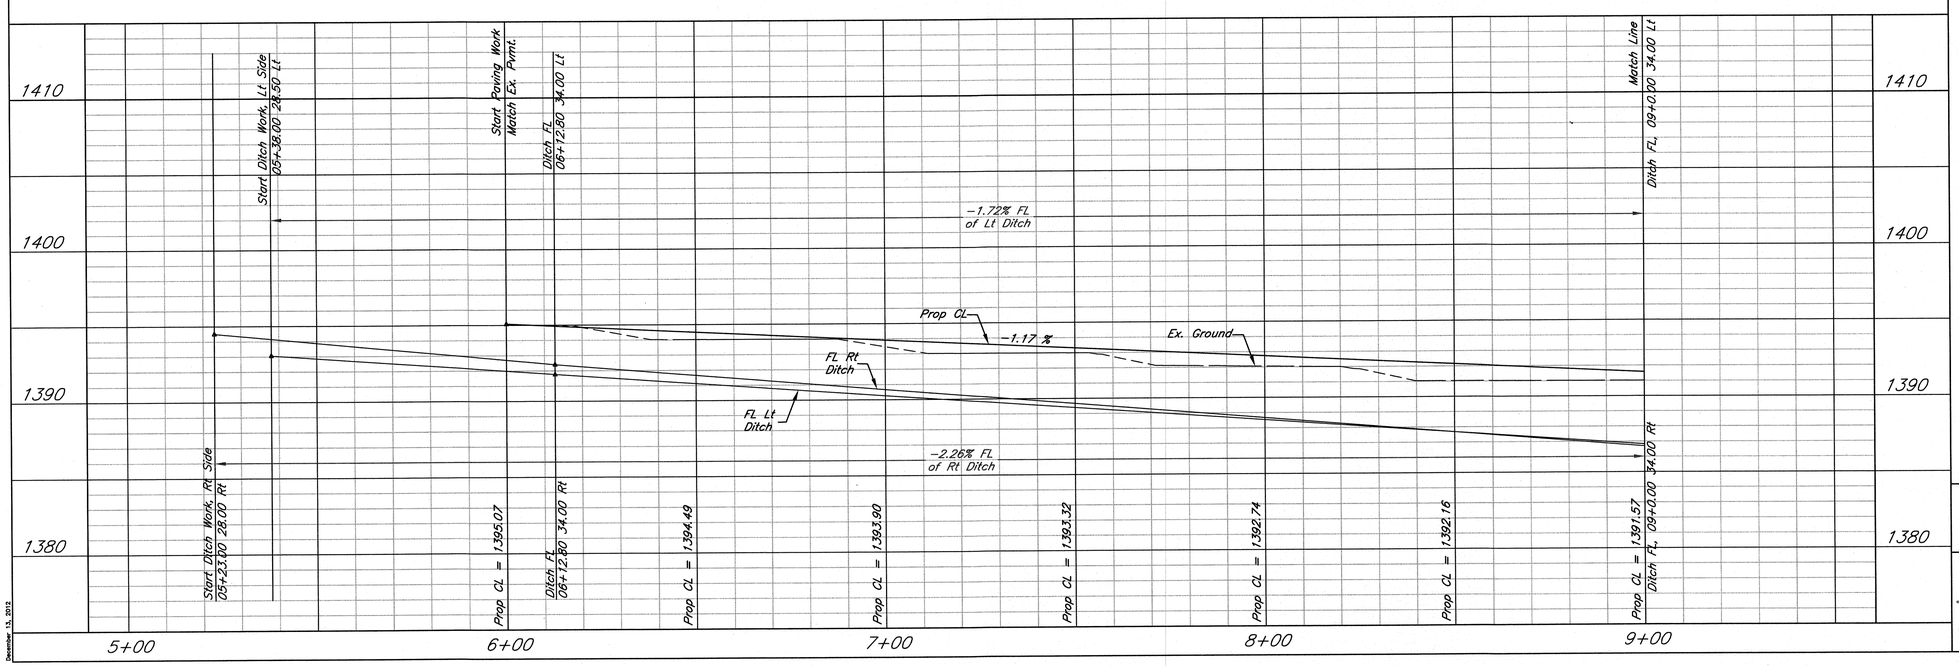

Notes:

1.0 The pavement marking shall include 4" yellow single broken line along the center line of 29th St. N.

2.0 Contractor shall salvage the existing posts and barbed wire fence and install new 5 strands barbed wire fence with 4 ft high T posts @ 15 ft spacing. The barbed wire fence shall be 12 ½ gauge, 2 pt. barbs @ 4" spacing, class 1 galvanized or approved equal.

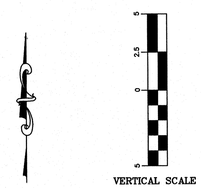

VERTICAL SCALE
(IN FEET)
1 inch = 5 ft.

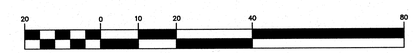

HORIZONTAL SCALE
(IN FEET)
1 inch = 20 ft.

29th Street North
Paving Plan
Wichita, Kansas

kemiller engineering
516 S. Market, Wichita, KS 67202 (316)264-0242

PROJECT NUMBER			
472-84983			
KEM NO.	FILE	DATE	SHEET
12078		10/2012	3.0
DESIGN	DRAWN	REVISED	
GP	GP		

December 13, 2012