BENCHMARK:
BM #5 – Chiseled "□" on the North Curb Return of the Drive to 2011 W. Dora, 60' South and 15' West of the Centerlines of Dora and Hiram.
Elev. = 1291.73 (NAVD 88)

SCALE:
1" = 20' Horizontal
1" = 5' Vertical

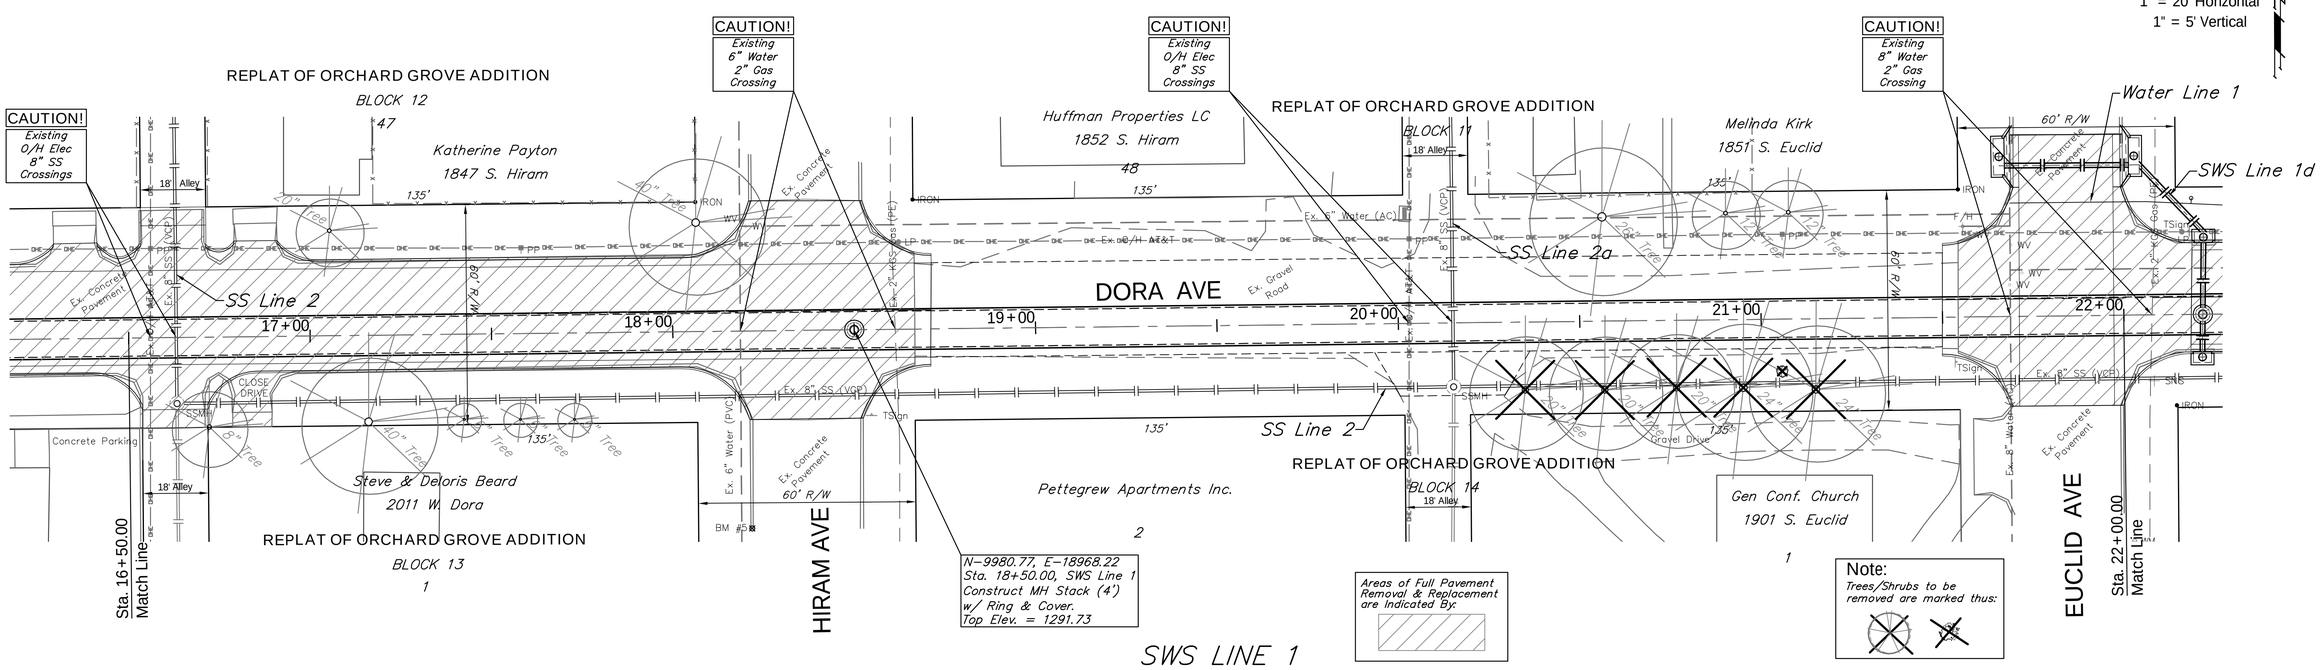

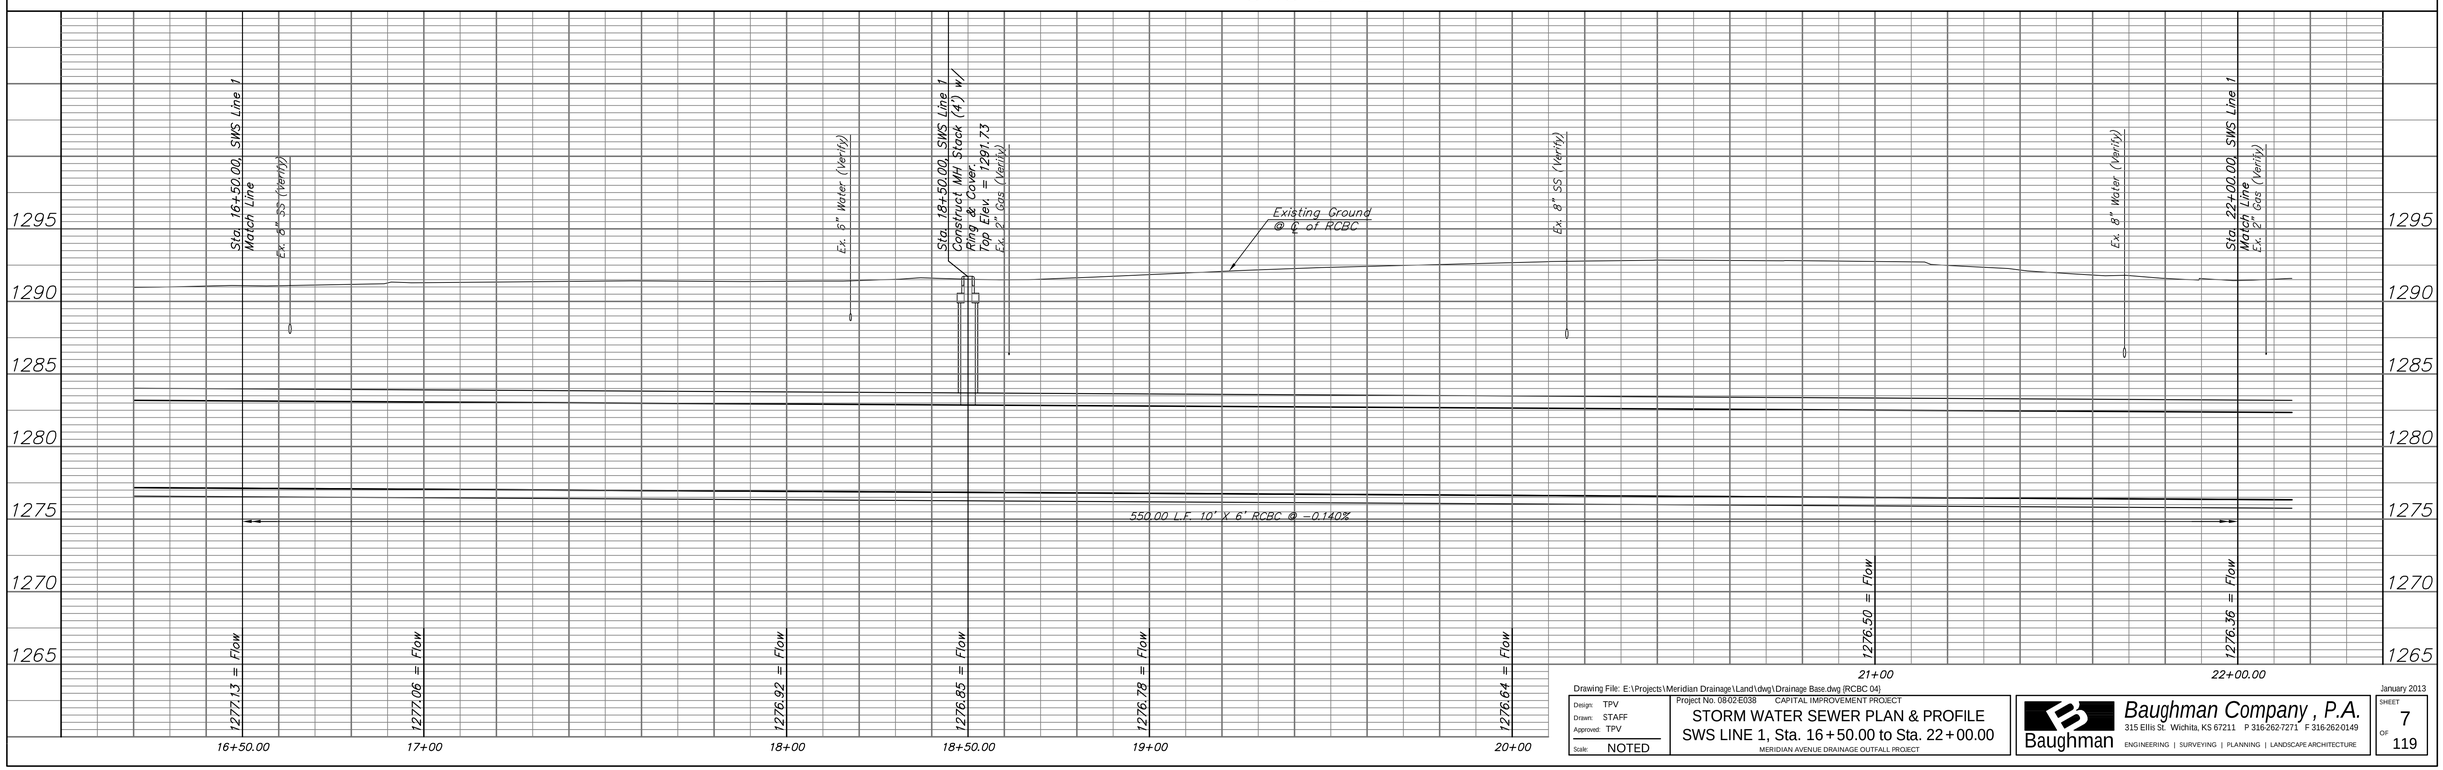

Drawing File: E:\Projects\Meridian Drainage\Land\dwg\Drainage Base.dwg [RCBC 04]

Design: TPV Drawn: STAFF Approved: TPV Scale: NOTED	Project No. 0802-E038 CAPITAL IMPROVEMENT PROJECT STORM WATER SEWER PLAN & PROFILE SWS LINE 1, Sta. 16+50.00 to Sta. 22+00.00 MERIDIAN AVENUE DRAINAGE OUTFALL PROJECT	Baughman Company, P.A. 315 Ellis St. Wichita, KS 67211 P 316-262-7271 F 316-262-0149 ENGINEERING | SURVEYING | PLANNING | LANDSCAPE ARCHITECTURE

January 2013