


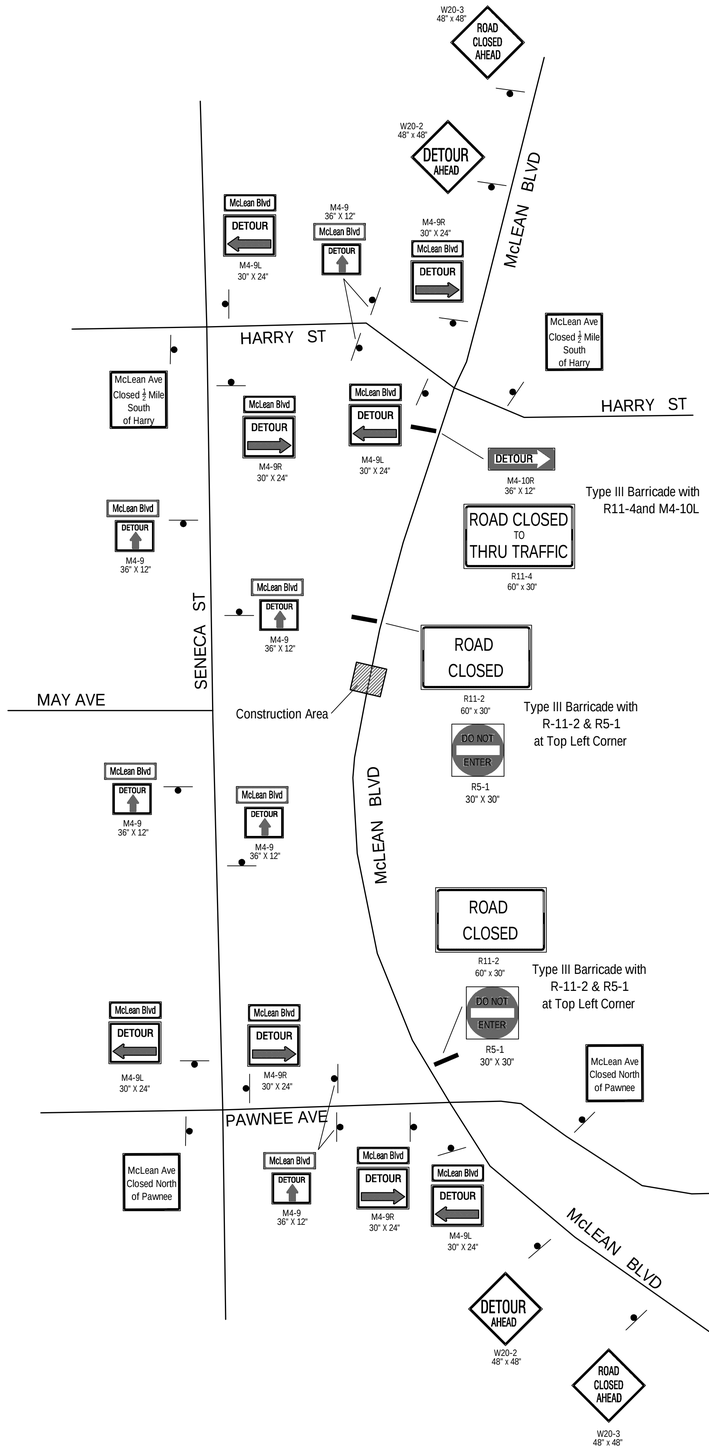


*Traffic will be carried north–bound only on Seneca Street through portions of the construction. South–bound traffic on Seneca Street shall be detoured at Harry, East to McLean, then South to Pawnee, and then back West to Seneca.*

*Contractor shall provide, erect, and maintain traffic control devices in accordance with the Manual on Uniform Traffic Control Devices (M.U.T.C.D) as shown on the Traffic Control plans and subject to the Engineer's approval.*

Drawing File: E:\eng\Meridian Drainage\Traffic\Detour.dwg

January 2013
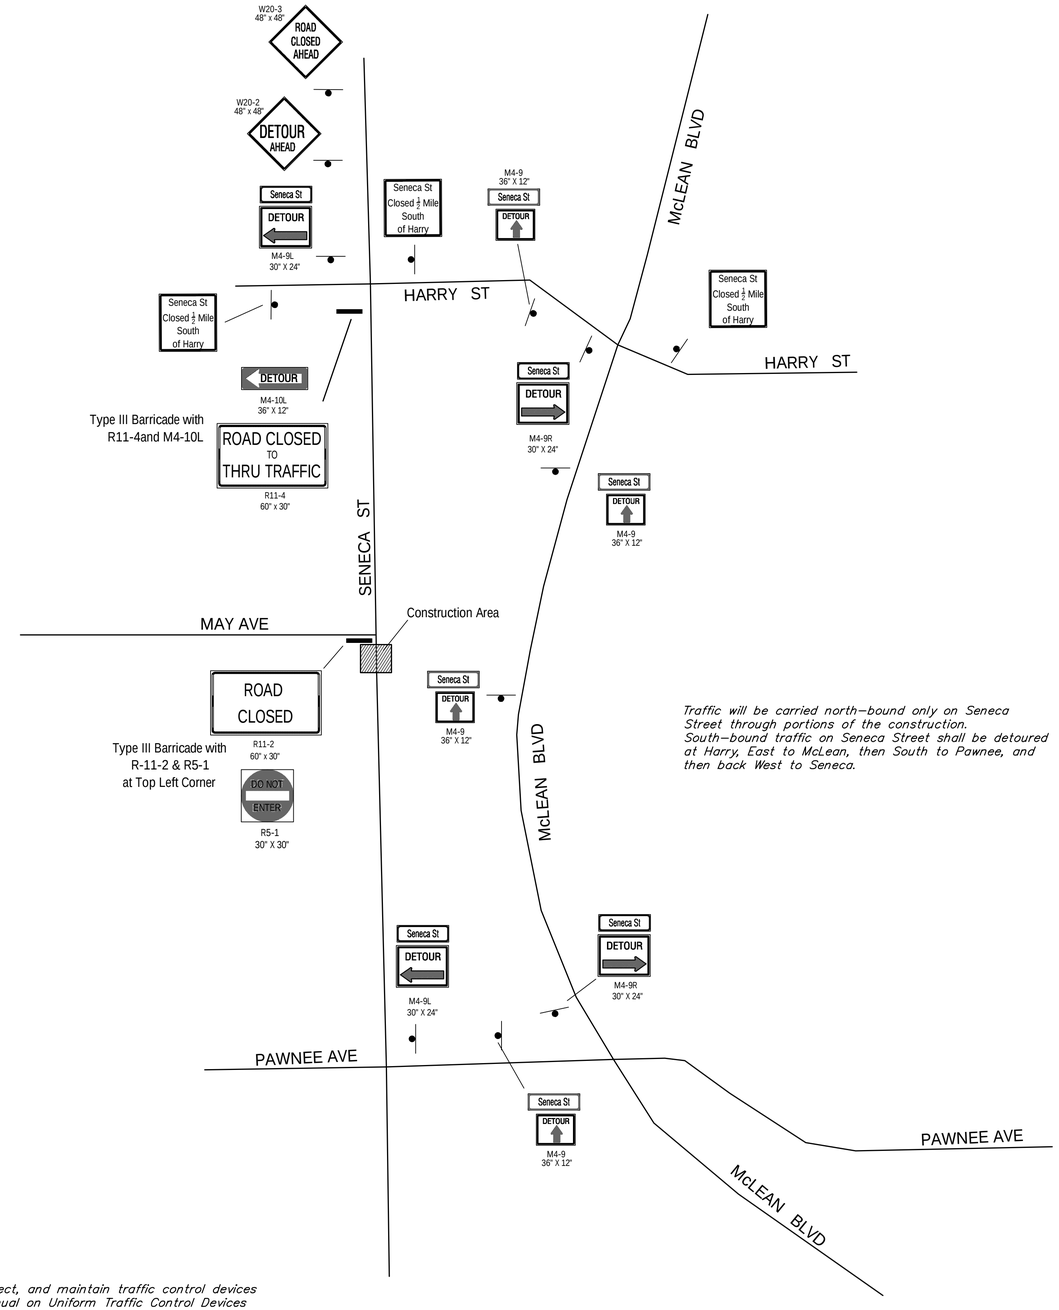
| | |
|---|---|
| Design: | TPV |
| Drawn: | TPV |
| Approved: | TPV |
| Scale: | None |

Project No. 08-02-E038 CAPITAL IMPROVEMENT PROJECT

McLean Blvd. & Seneca St.
Detour Plans

MERIDIAN DRAIANGE OUTFALL PROJECT


Baughman Company , P.A.
315 Ellis St. Wichita, KS 67211 P 316-262-7271 F 316-262-0149
ENGINEERING | SURVEYING | PLANNING | LANDSCAPE ARCHITECTURE