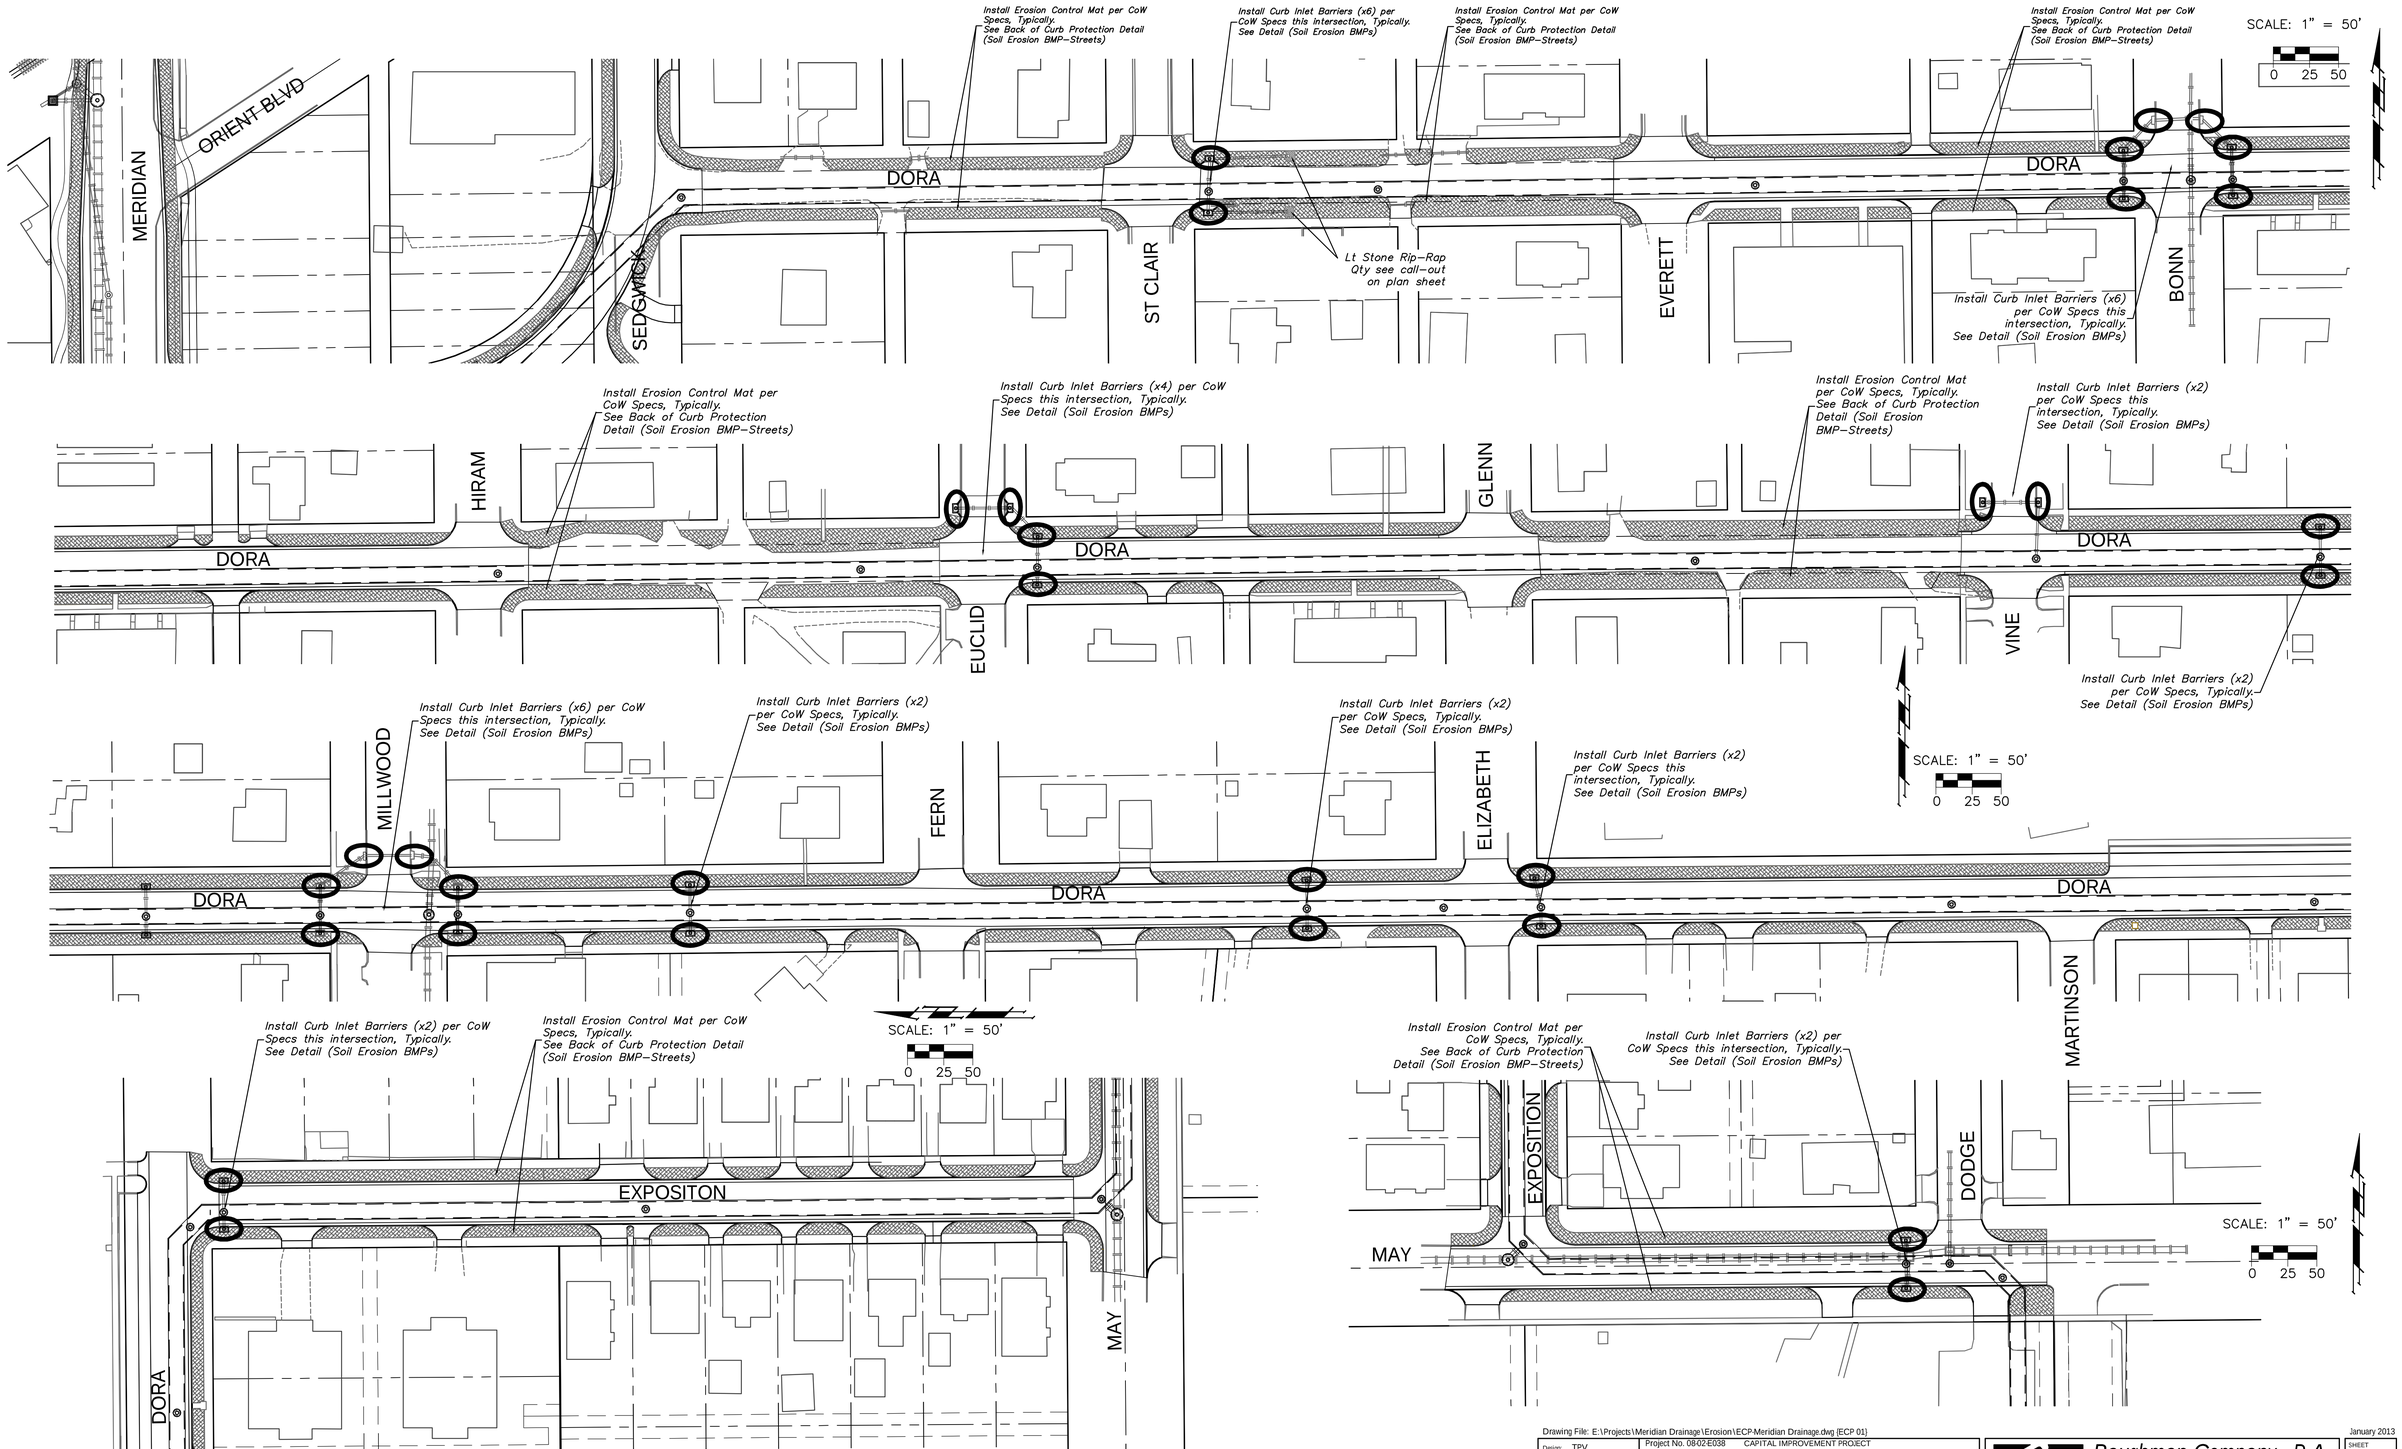

Drawing File: E:\Projects\Meridian Drainage\Erosion\ECP-Meridian Drainage.dwg [ECP 01]

January 2013

Design: TPV Drawn: STAFF Approved: TPV Scale: NOTED	Project No. 08-02-E038 CAPITAL IMPROVEMENT PROJECT EROSION CONTROL PLAN MERIDIAN DRAINAGE OUTFALL PROJECT	Baughman Company , P.A. 315 Ellis St. Wichita, KS 67211 P 316-262-7271 F 316-262-0149 ENGINEERING | SURVEYING | PLANNING | LANDSCAPE ARCHITECTURE

SHEET 114 OF 119