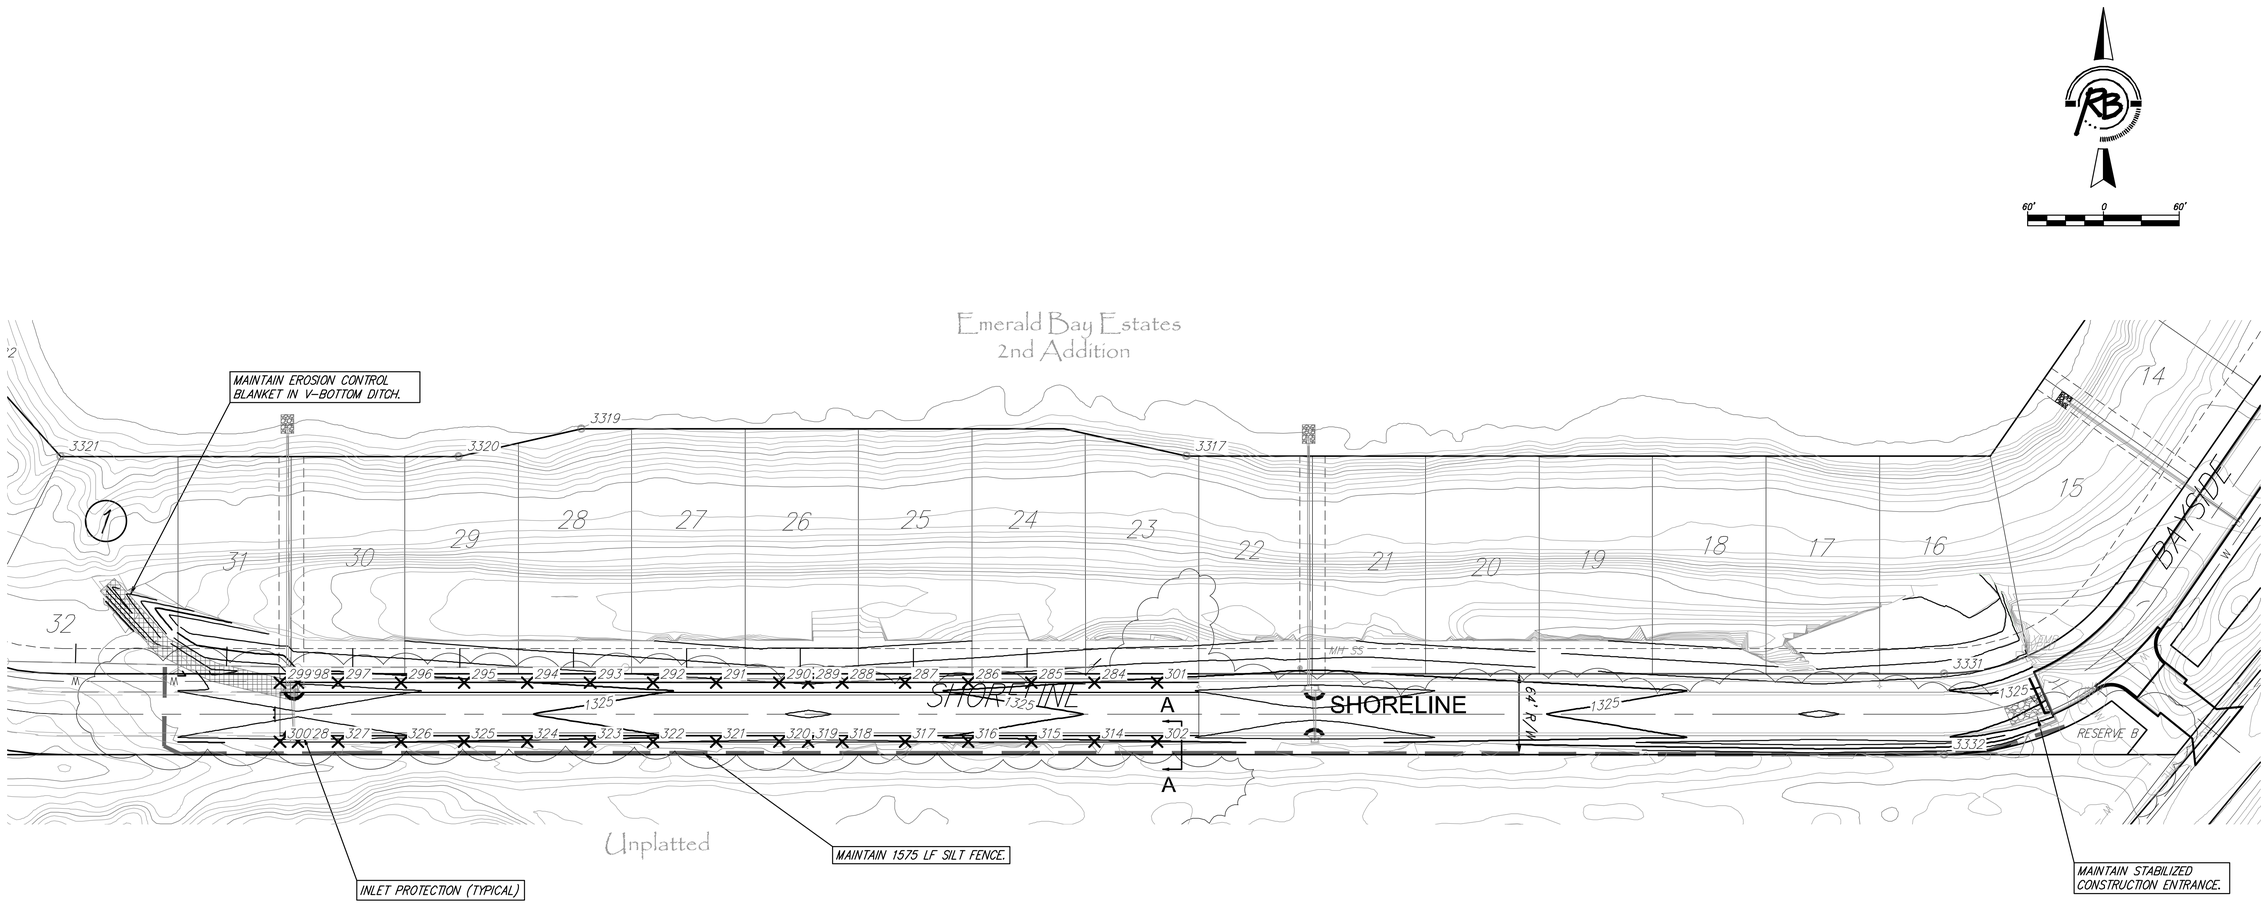

LEGEND

- EROSION BLANKET
- SILT FENCE
- CONSTRUCTION LIMITS
- FLOW
- INLET PROTECTION
- AREA INLET SILT BARRIER
- DITCH CHECK

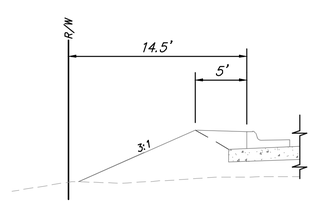

SECTION A-A

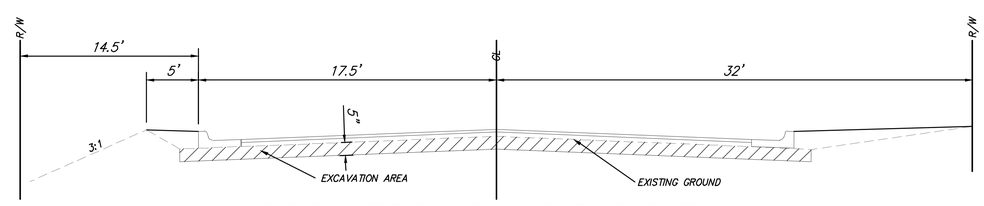

TYPICAL 35' B-B (64' R/W) GRADING SECTION

EMERALD BAY ESTATES PHASE 3

EROSION CONTROL PLAN

WICHITA, KANSAS

Ruggles & Bohm, P.A.
Engineering, Surveying, Land Planning
924 North Main
Wichita, Kansas 67203
www.rbkansas.com
(316) 264-8008
(316) 264-4621 fax
E-mail: info@rbkansas.com

DESIGN	AML
DRAWN	AML
REVIEW	
UTILITY	
DATE	Feb. 20, 2013
RB JOB	4005E
SHEET	6 OF 12
DRAWING FILE	SANITARY ENGINEERING BASE [06 Erosion Control Plan]
PROJECT NUMBER	472-85072