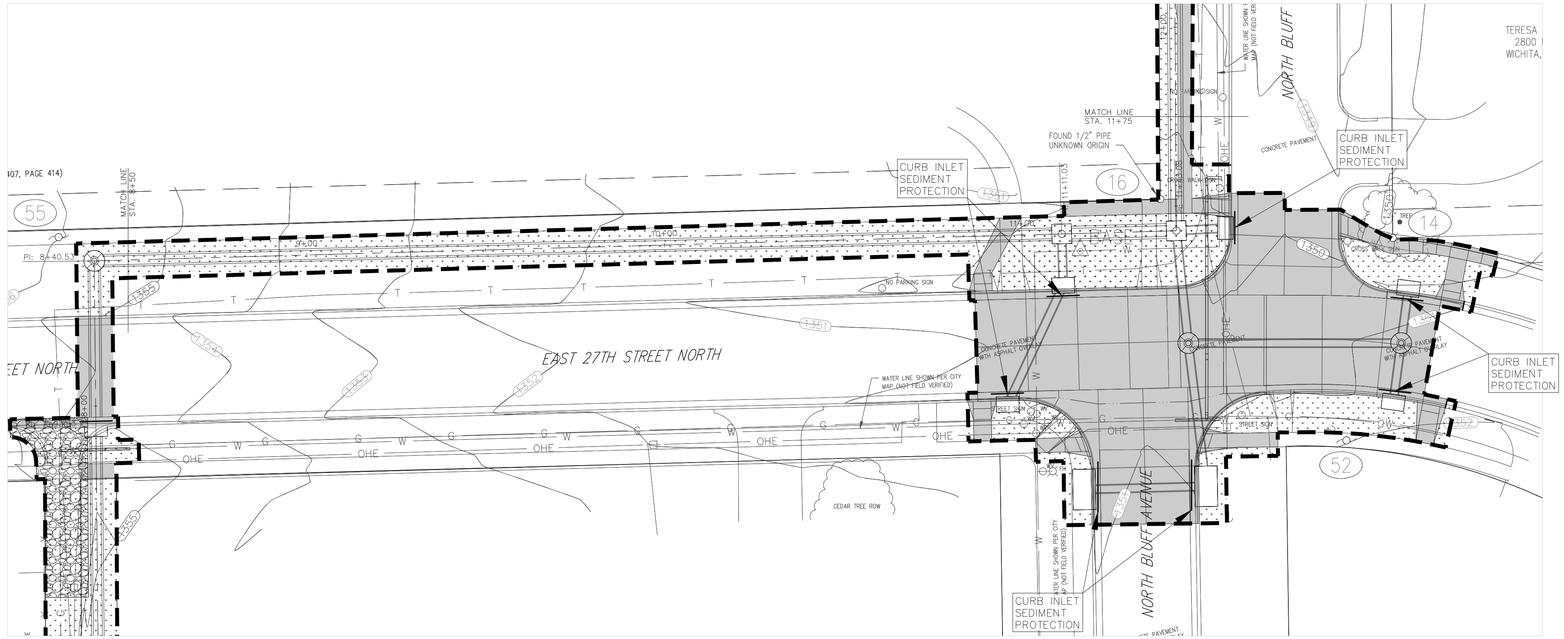

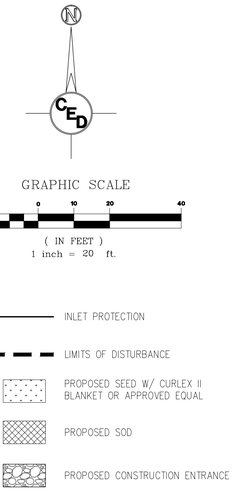

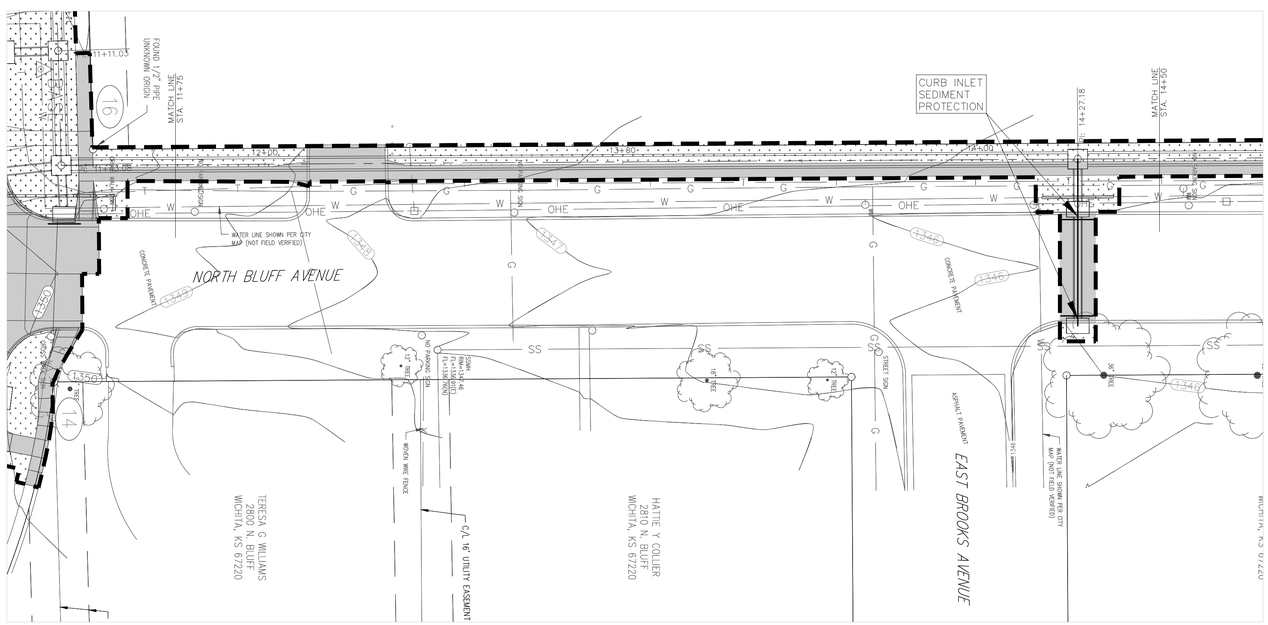

*SEED NOTE:

- PERMANENT SEEDING TO BE A FESCUE AND BUFFALO GRASS BLEND THAT IS SEEDED, FERTILIZED AND MULCHED IN ACCORDANCE WITH THE CITY OF WICHITA STANDARDS AND SPECIFICATIONS FOR APPLICATION RATES AND PLANTING PERIODS.
- TEMPORARY SEEDING TO TAKE PLACE DURING PERIODS OF THE YEAR WHEN PERMANENT SEEDING SHALL NOT OCCUR. TEMPORARY SEEDING SHALL BE COVERED WITH HYDROMULCH AT THE FOLLOWING RATES: NORTH AMERICAN GREEN HYDRACM @ 3000#/ACRE AND RYE @ 5#/1,000 S.F. (RE: CITY OF WICHITA SPECIFICATIONS FOR APPLICATION RATES AND PLANTING PERIODS.)

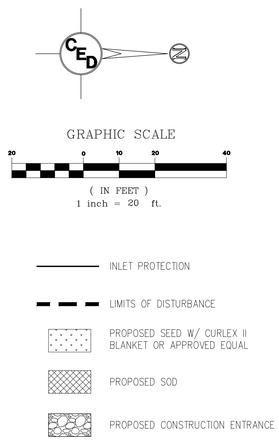

REV.	DESCRIPTION	DATE

NORTH IVA & 27TH STREET NORTH

DRAINAGE IMPROVEMENTS

SEC. 2, T27S, R1E
WICHITA, KANSAS

CERTIFIED ENGINEERING DESIGN, P.A.
CIVIL ENGINEERING SERVICES

1935 WEST MAPLE STREET
WICHITA, KANSAS 67213
PH.(316)262-8808 FAX.(316)262-1669

ISSUED FOR CONSTRUCTION

PROJECT NO.: 20101910	
ISSUE DATE: 10/20/2011	
CONTACT: C WINKLER / H FORAKER	
DRAWN BY: CC, CW	CHECKED BY: HDF

EROSION CONTROL PLAN

FILE LOCATION: \\CED-PDC\shared\Drawing Files\Project CKW 12-7-09\27th St. N. & Ivo Hot Spot\dwg\CEC Plans.dwg TAB NAME:EC2 USER:dannuschat SAVED:10/11/2011 3:17 PM PLOTTED:10/21/2011 4:12 PM