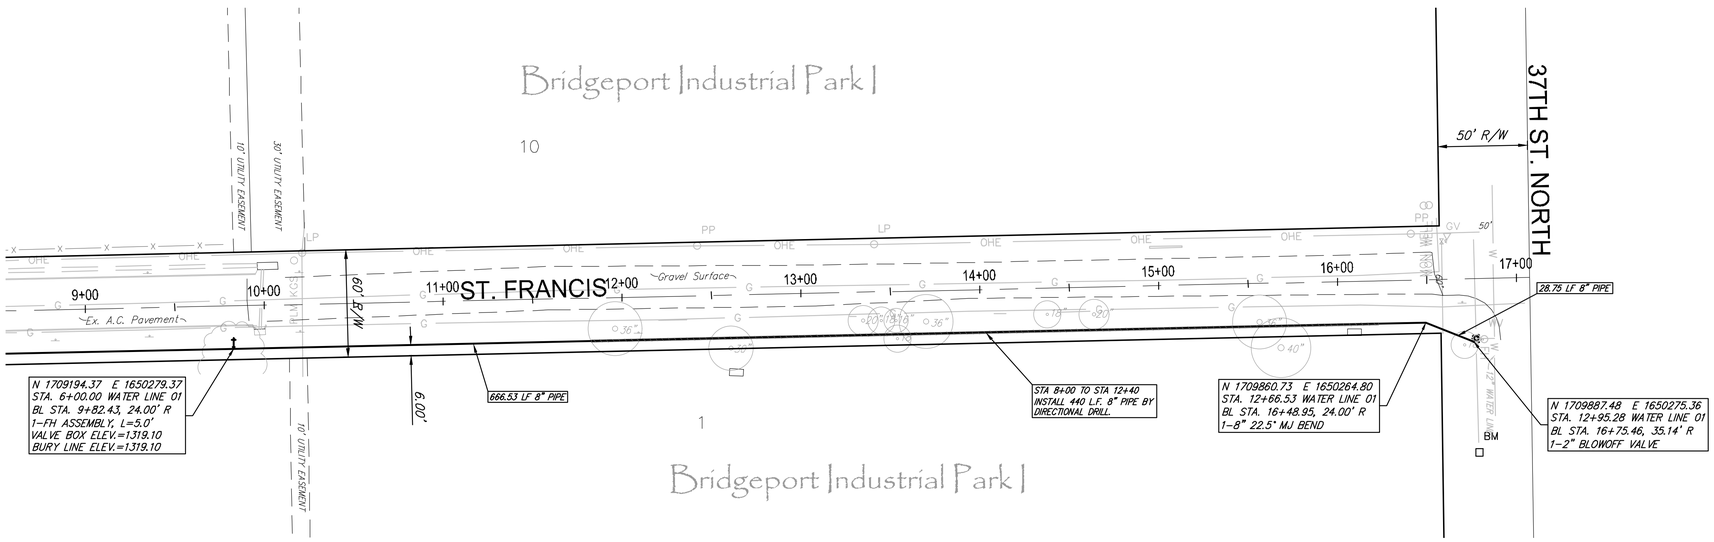

RUGGLES BOHM
ENGINEERING | SURVEYING | LANDSCAPE ARCHITECTURE | GOVERNMENT
8140 MOSER LANE WICHITA, KANSAS 67205 - 7206 316-686-8448 - 316-618-1401
WWW.RUGGLESBOHM.COM

DESIGN AML
DRAWN AML
REVIEWED
UTILITY
DATE Mar. 25, 2013
REVIEW

PROJECT NUMBER
DRAWING FILE Engineering BASE [04 LINE 1]

ST. FRANCIS
LINE 1
WICHITA, KANSAS

RB JOB 4123E
SHEET 4 OF 8