BENCHMARKS:
BM #1: CITY OF WICHITA DISC – WEST END OF CONCRETE HEADWALL OF REINFORCED CONCRETE BOX CULVERT, SOUTHEAST CORNER OF JACKSON HEIGHTS AND CENTRAL, 66.7' EAST & 11.6' NORTH OF THE NORTHEAST CORNER OF RESERVE "C", FRONTGATE ADDITION.
ELEV. = 1349.46 NAVD88

BM #2: SQUARE CUT ON TOP OF REINFORCED CONCRETE BOX CULVERT, 19.2' WEST & 24.7' NORTH OF THE NORTHWEST CORNER OF RESERVE "B", FRONTGATE ADDITION.
ELEV. = 1351.80 NAVD88

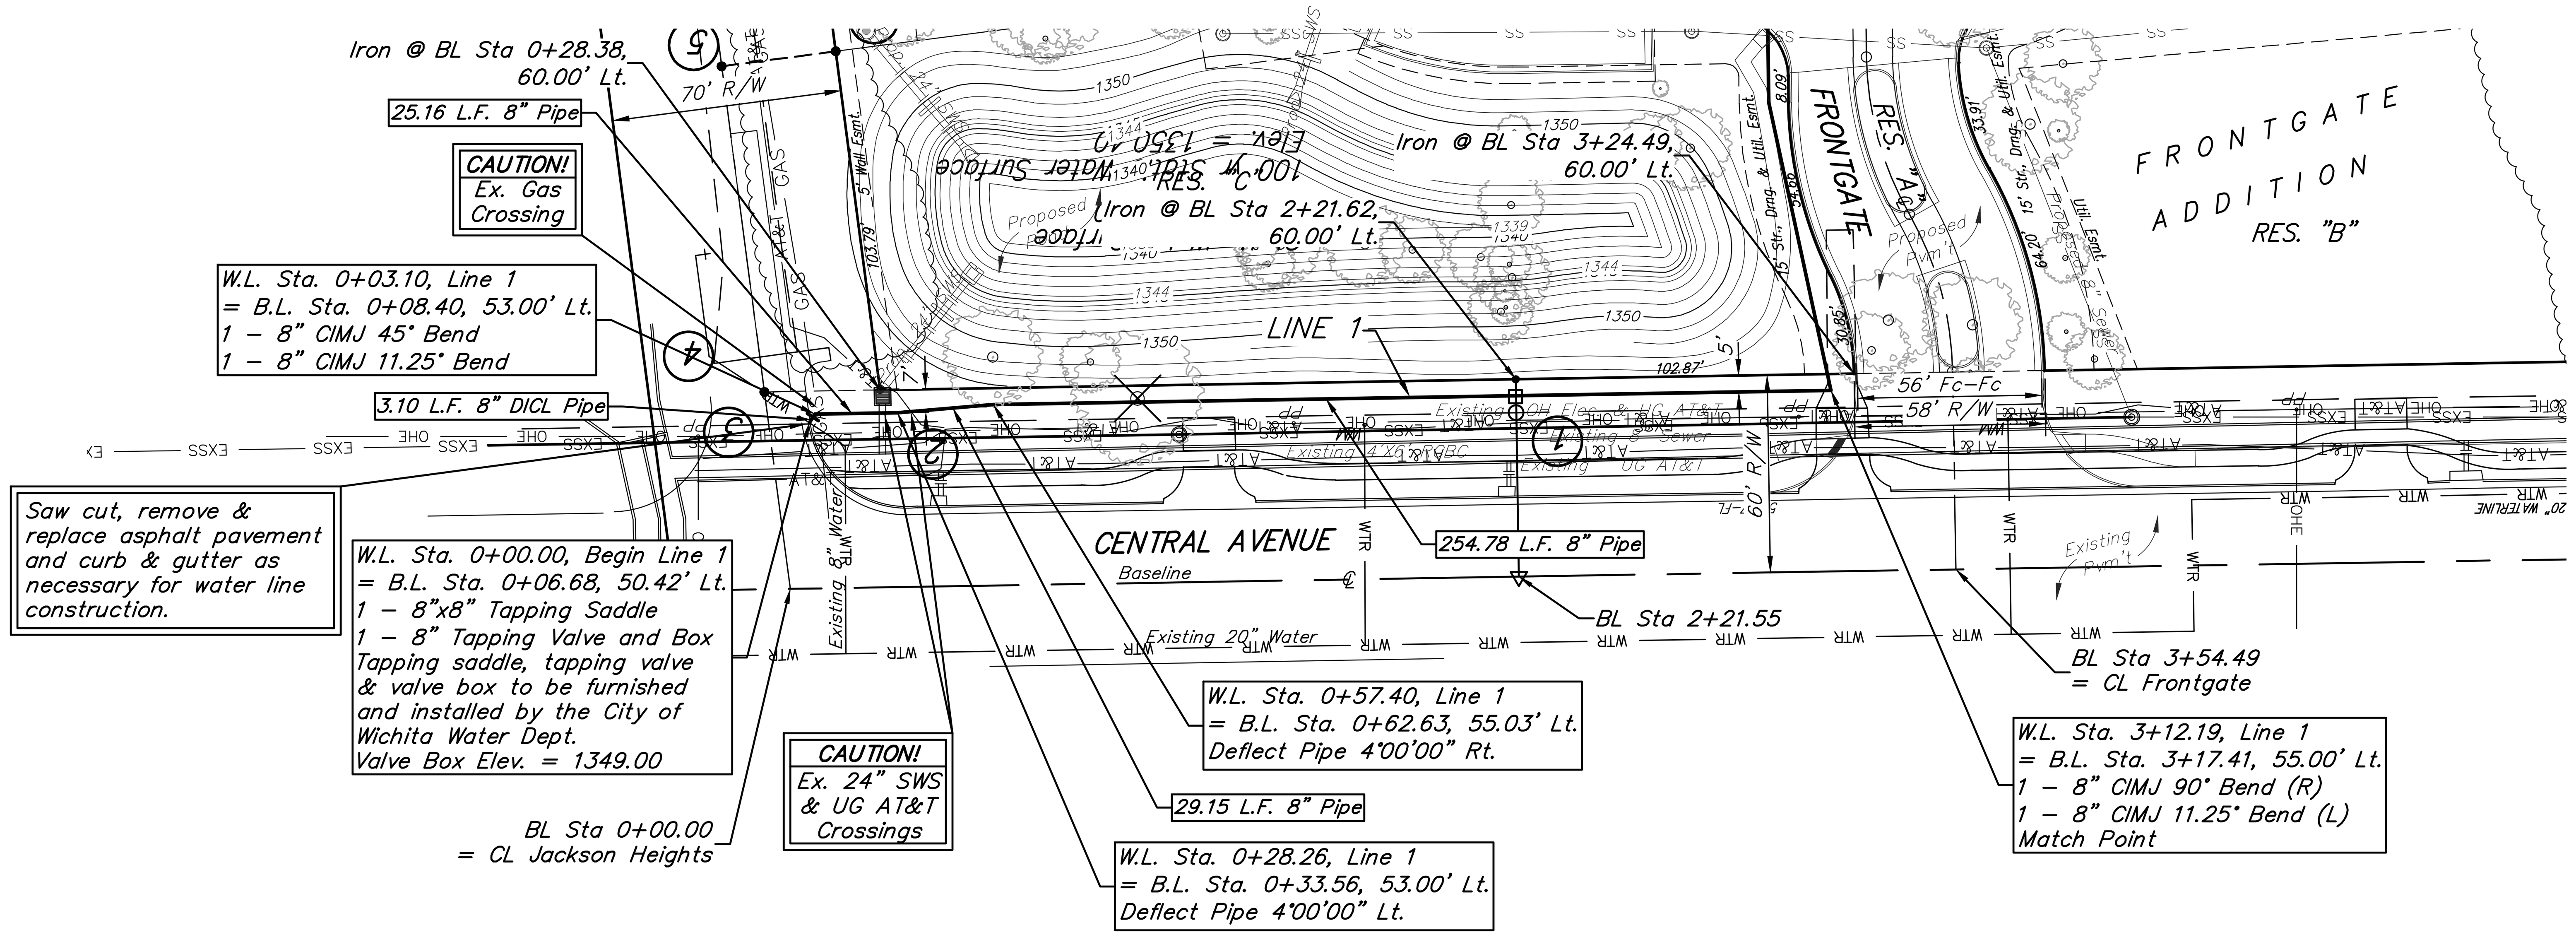

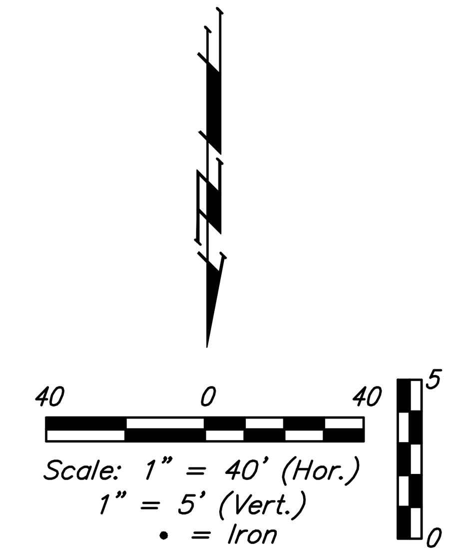

Indicates tree to be removed by contractor. To be paid for as lump sum bid item "Site Clearing"

All other trees shall remain and be protected from damage during construction. Overhanging limbs shall be trimmed by the Contractor only as necessary for construction and with approval of the Engineer. Cost of tree trimming to be included in bid item "Site Clearing"

BL = CL Central Ave.

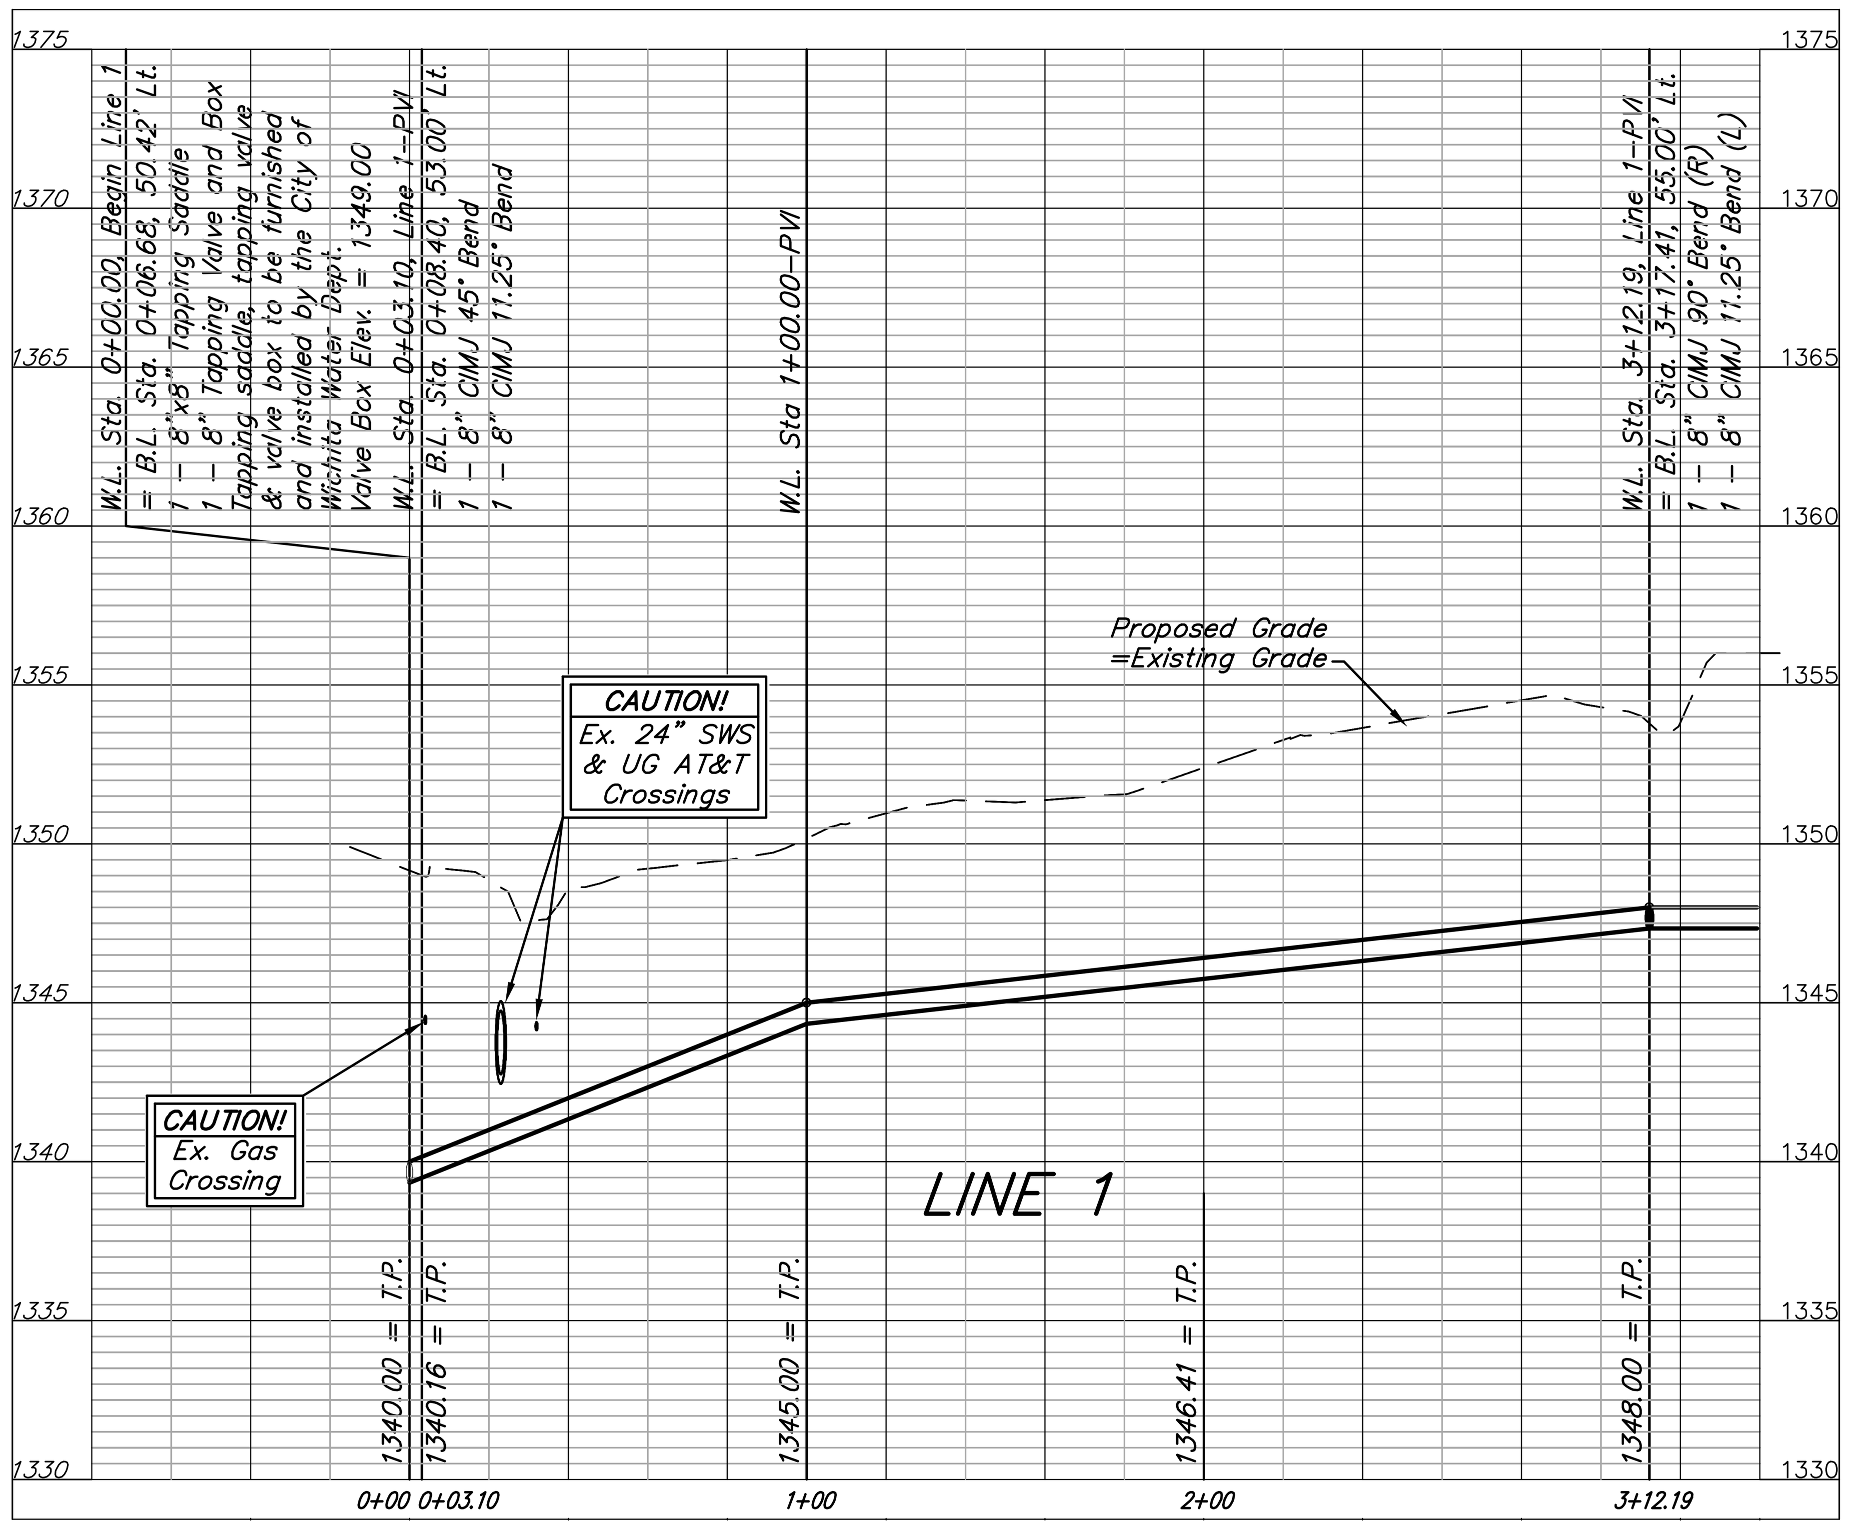

Baughman	FRONTGATE ADDITION LINE 1 WATER DISTRIBUTION SYSTEM

Baughman Company, P.A. 315 Ellis St. Wichita, KS 67211 P 316-262-7271 F 316-262-0149
ENGINEERING | SURVEYING | PLANNING | LANDSCAPE ARCHITECTURE

PROJECT NUMBER 448-90592

REVISIONS:

DESIGN AEG — DRAWN TMS
APPROVED — DATE 5/15/13
SCALE Noted
SHEET 4 OF 15

E:\Projects\Frontgate_13-01-P925\Engineering\Phase 1\Wtr_13-02-E870\Wtr 13-02-E870.dwg