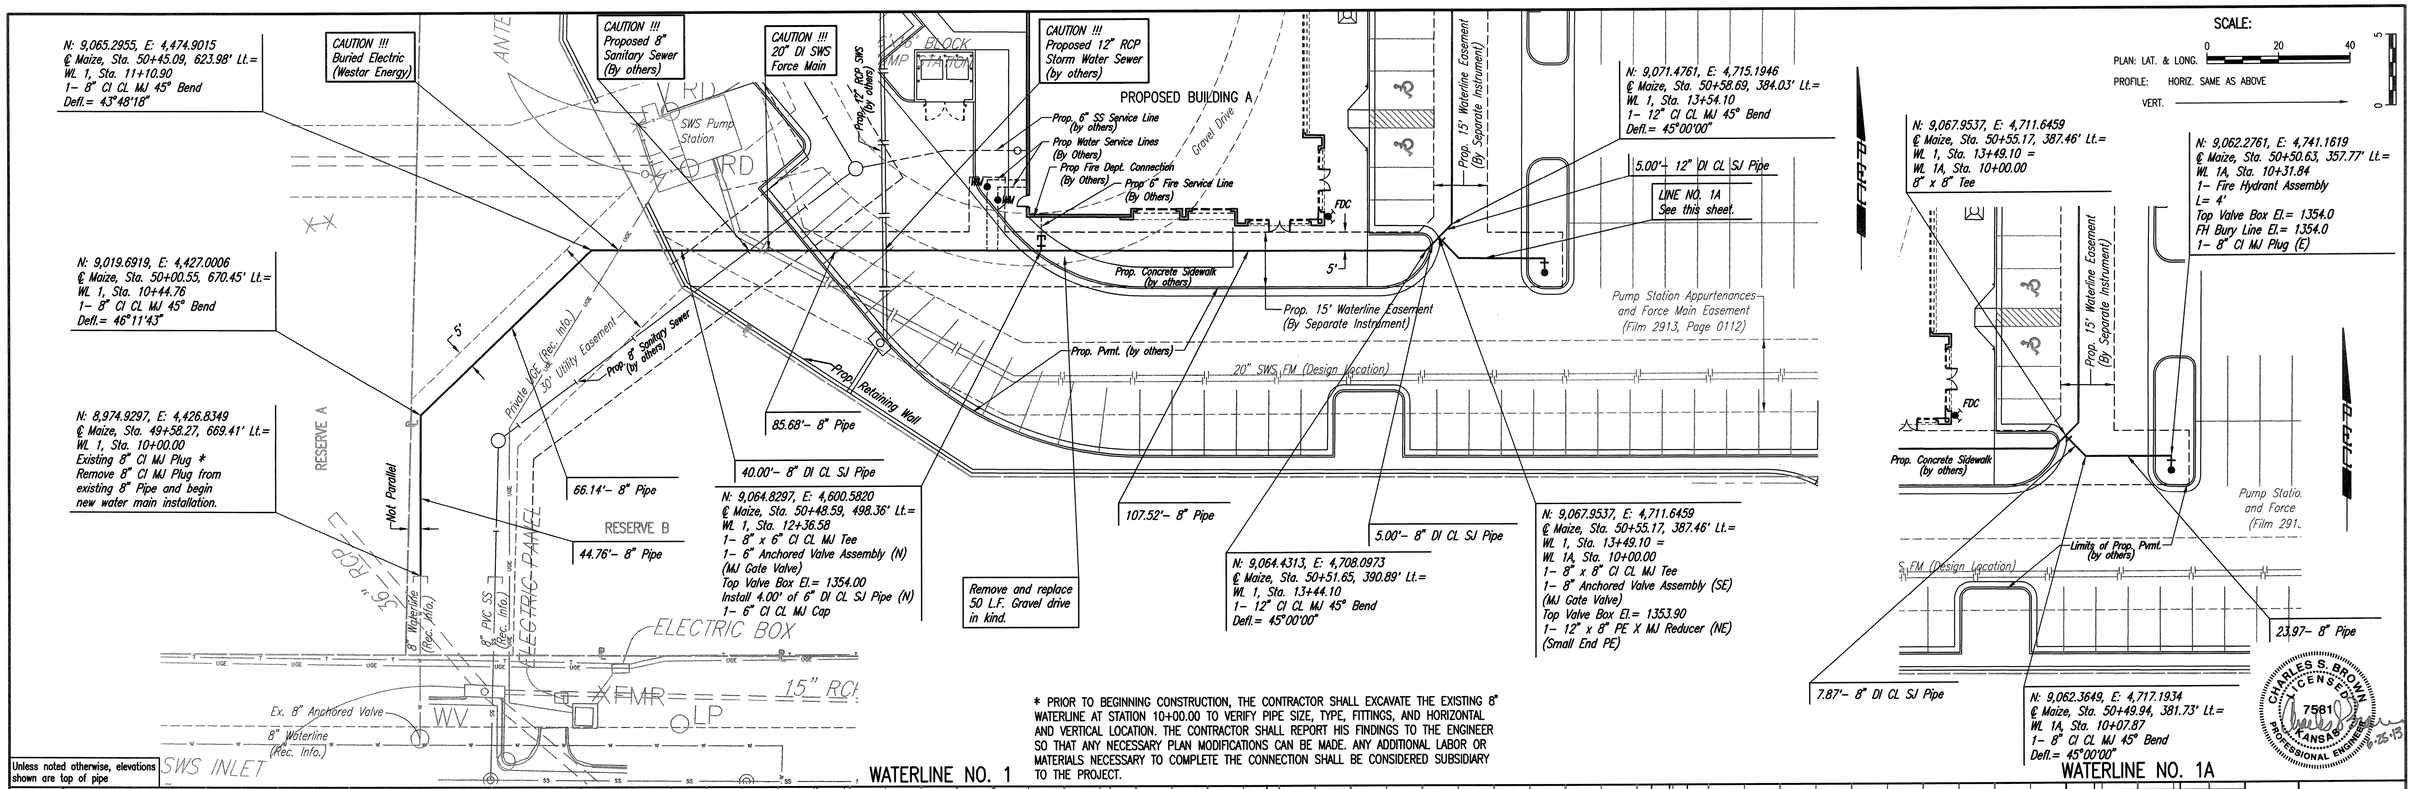

* PRIOR TO BEGINNING CONSTRUCTION, THE CONTRACTOR SHALL EXCAVATE THE EXISTING 8" WATERLINE AT STATION 10+00.00 TO VERIFY PIPE SIZE, TYPE, FITTINGS, AND HORIZONTAL AND VERTICAL LOCATION. THE CONTRACTOR SHALL REPORT HIS FINDINGS TO THE ENGINEER SO THAT ANY NECESSARY PLAN MODIFICATIONS CAN BE MADE. ANY ADDITIONAL LABOR OR MATERIALS NECESSARY TO COMPLETE THE CONNECTION SHALL BE CONSIDERED SUBSIDIARY TO THE PROJECT.

PLAN	BY	DATE
CHECKED		
CHECKED		

PROFILE	BY	DATE
CHECKED		
CHECKED		

Unless noted otherwise, elevations shown are top of pipe

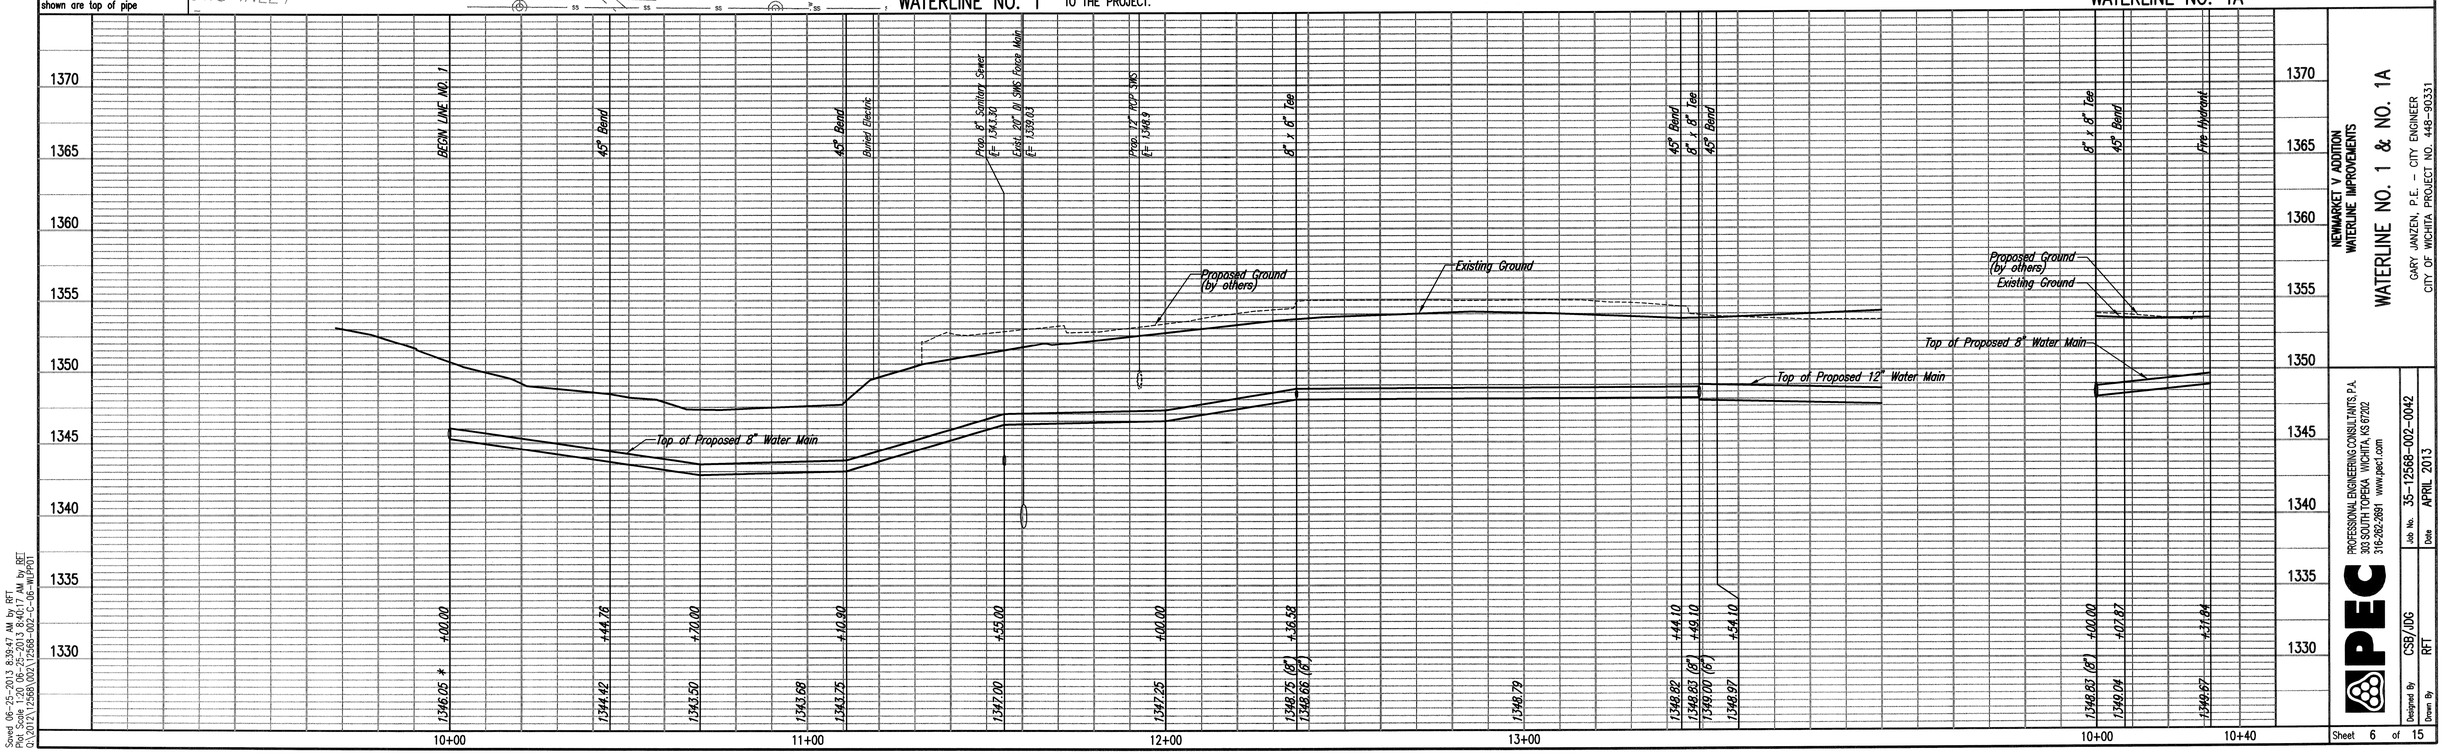

NEWMARKET V ADDITION
WATERLINE IMPROVEMENTS

WATERLINE NO. 1 & NO. 1A

GARY JANZEN, P.E. – CITY ENGINEER
CITY OF WICHITA PROJECT NO. 448-90331

PEC
PROFESSIONAL ENGINEERING CONSULTANTS, P.A.
303 SOUTH TOPEKA WICHITA, KS 67202
316-262-2691 www.pec1.com

Designed By CSB/JDG
Drawn By RFT
Job No. 35-12568-002-0042
Date APRIL 2013

Sheet 6 of 15

Saved 06-25-2013 8:39:47 AM by RFT
Plot Scale 1:20 06-25-2013 8:40:17 AM by RFT
Q:\2012\12568\002\12568-002-C-06-WLPP01