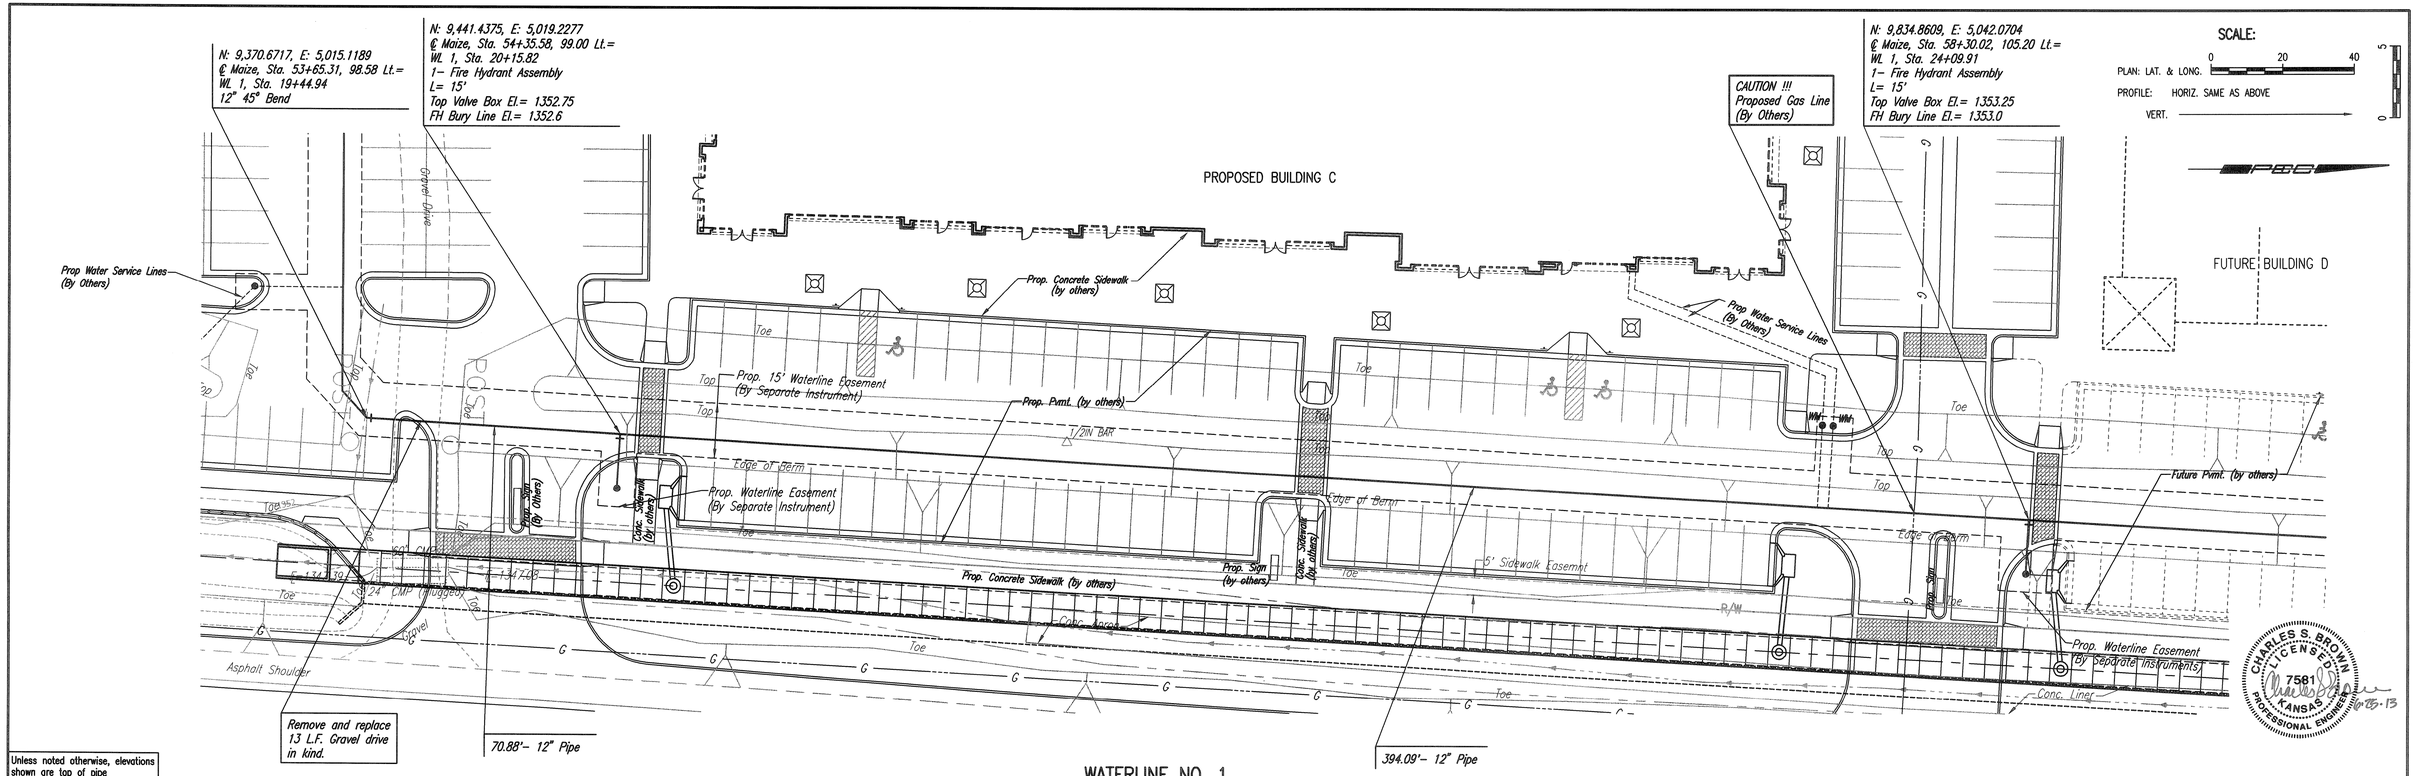

Unless noted otherwise, elevations shown are top of pipe

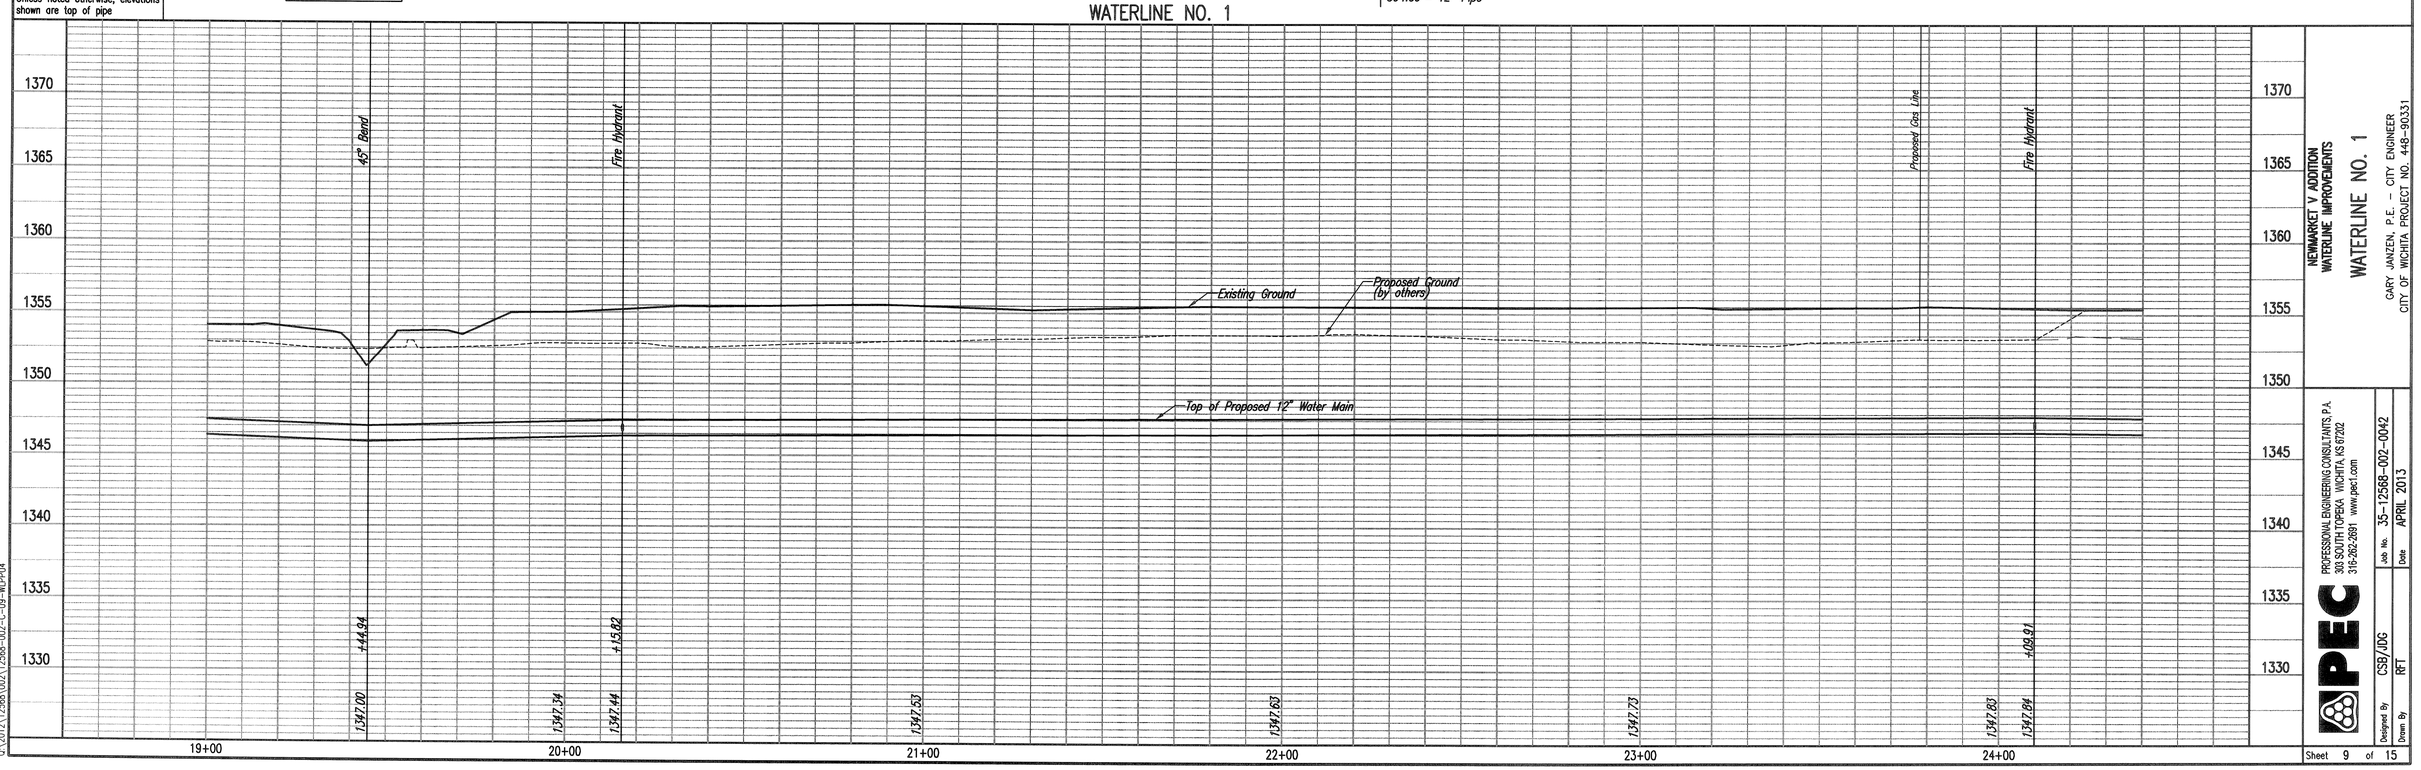

PLAN	CHECKED	BY	DATE
	CHECKED		

PROFILE	CHECKED	BY	DATE
	CHECKED		

NEWMARKET V ADDITION
WATERLINE IMPROVEMENTS

WATERLINE NO. 1

GARY JANZEN, P.E. - CITY ENGINEER
CITY OF WICHITA PROJECT NO. 448-90331

PEC
PROFESSIONAL ENGINEERING CONSULTANTS, P.A.
303 SOUTH TOPEKA WICHITA, KS 67202
316-262-2691 www.pec1.com

Designed By	CSB/JDG	Job No.	35-12568-002-0042
Drawn By	RFT	Date	APRIL 2013

Sheet 9 of 15

Saved: 06-24-2013 2:53:17 PM by RFT
Plot Scale: 1:20 Plot Date: 6/25/2013 8:23:31 AM by RFT
Q:\2012\12568\002\12568-002-C-09-WLP004