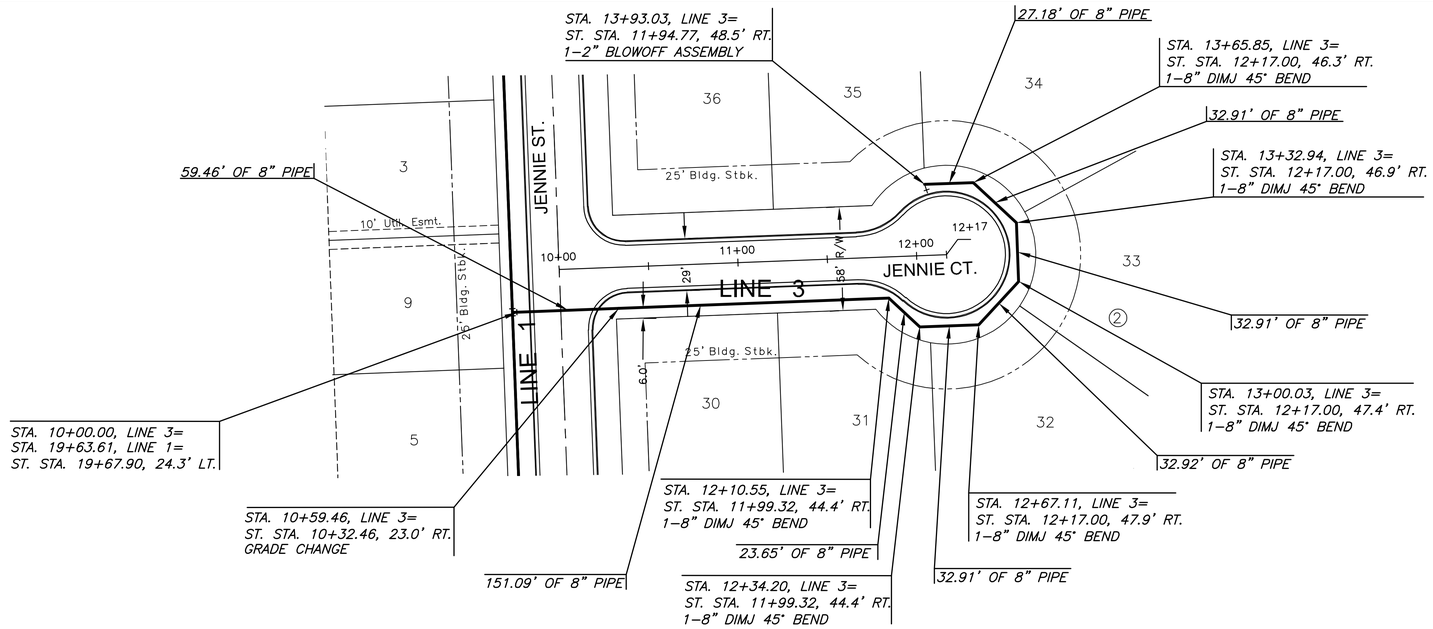

PLAN LINE 3

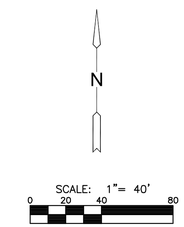

PROFILE LINE 3

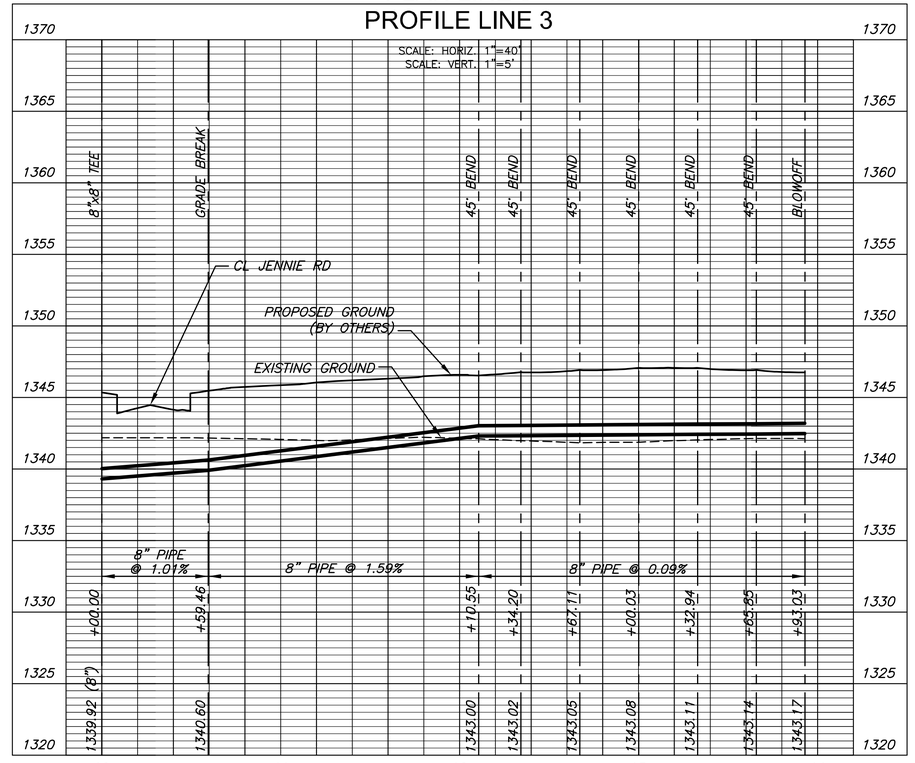

MKEC
Wichita, KS · 316-684-9600

WATER DISTRIBUTION PLANS FOR

BAY COUNTRY ADDITION

PHASE 1

©2013
MKEC Engineering
All Rights Reserved
www.mkec.com
These drawings and their contents, including, but not limited to, all concepts, designs, & Ideas are the exclusive property of MKEC Engineering (MKEC), and may not be used or reproduced in any way without the express consent of MKEC.

LINE 3 PLAN & PROFILE

PROJECT NO.	448-90598
DATE	AUGUST 2013
SCALE	1"=40'

DESIGNED	DRAWN	CHECKED
SLF	SLF	SPE

NO.	REVISION	DATE
#	-----	##/##/##

SHEET NO.

7 OF 15

PLOTTED: Saturday, August 03, 2013 @ 12:29PM
J:\PROJECTS\2013\1301010385_COW BAY COUNTRY DEVELOPMENT\5-CIVIL\CAD\WTR\1338S_C3.DWG