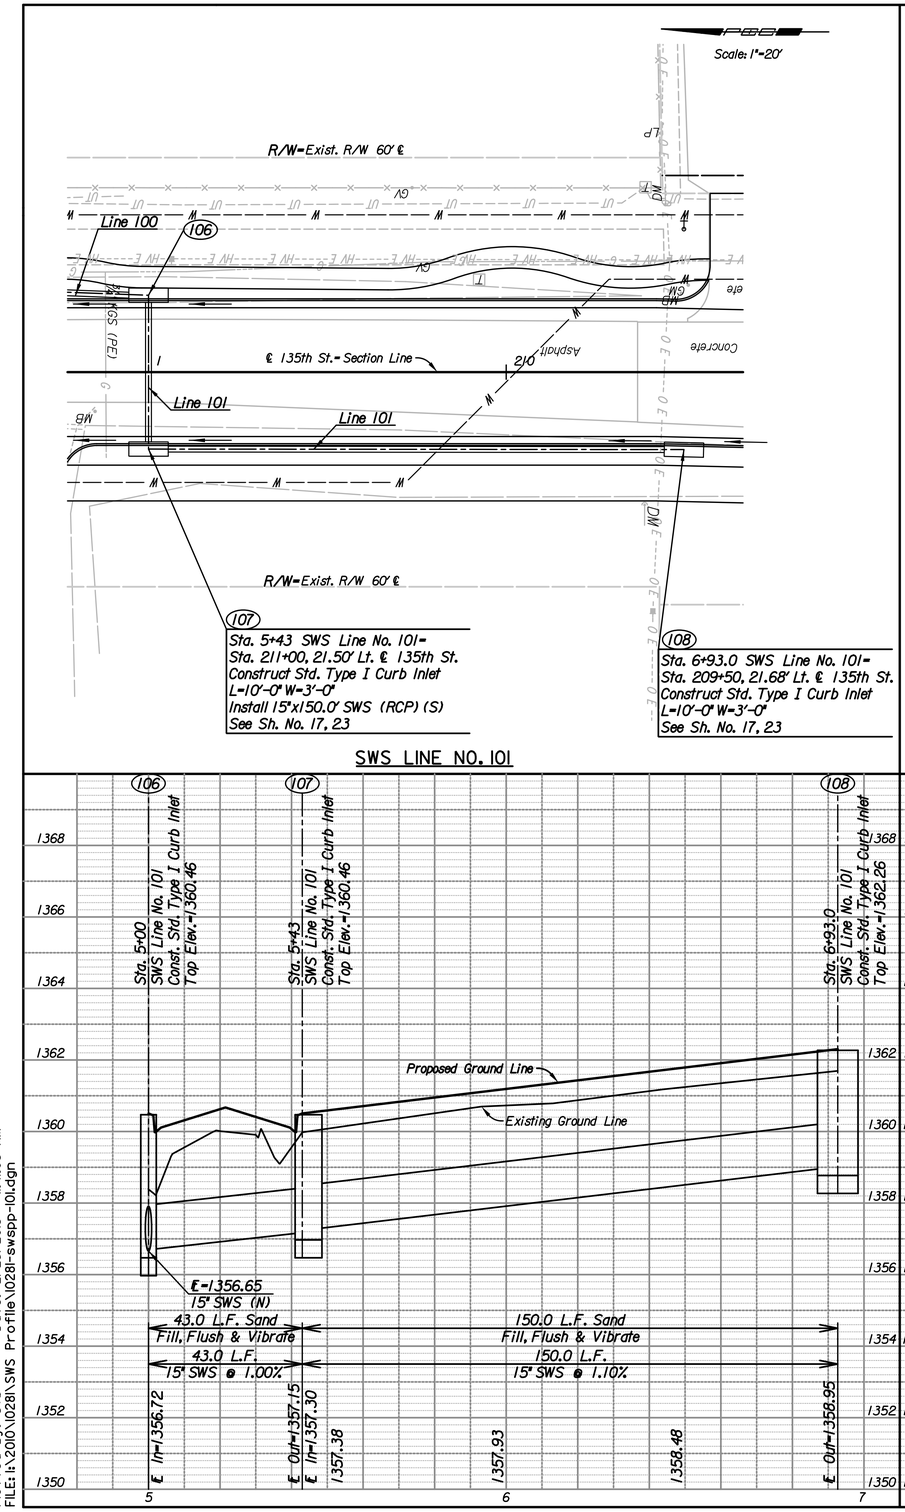

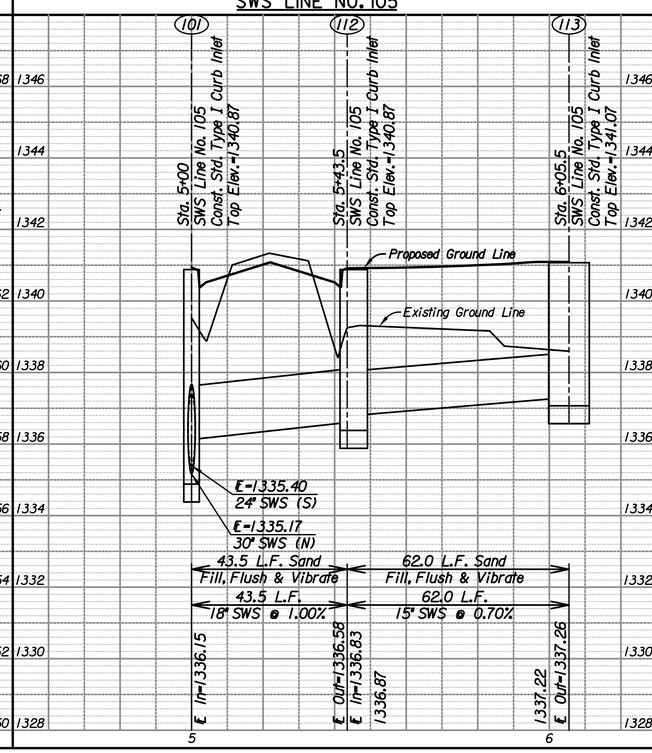

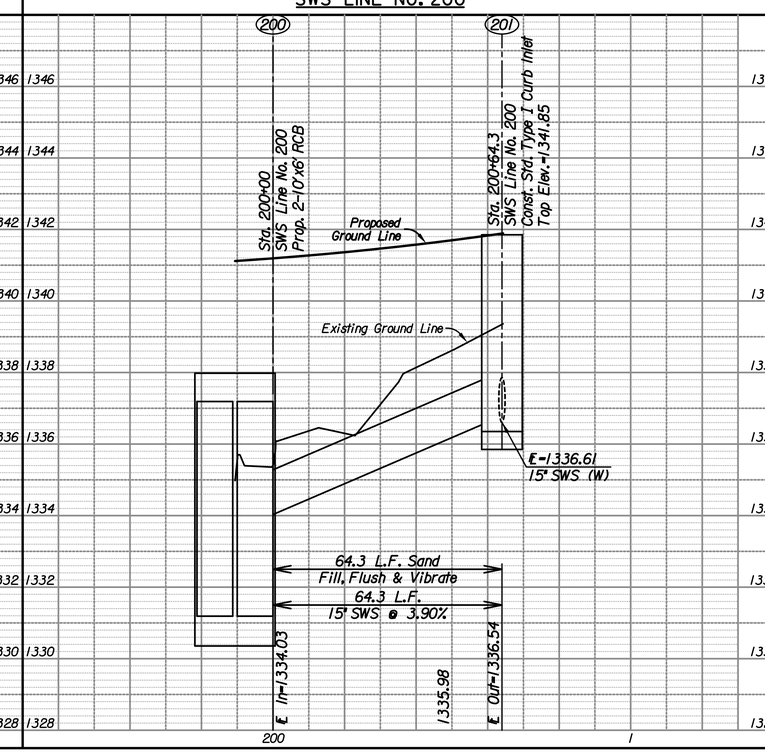

135TH STREET

STORM SEWER PLAN

LINE NO. 101, 105, & 200

C.O.W. PROJ. NO. 472-84915

PEC
PROFESSIONAL ENGINEERING CONSULTANTS, P.A.
303 SOUTH TOPEKA WICHITA, KS 67202
316-262-2691 www.pec1.com

Job No. 10281	
Date Jan., 2013	
Designed by	RJS
Drawn by	JDT

Plotted By: svb Date: 2/25/2013 11:41:03 AM
FILE: I:\2010\10281\SWS Profile\10281-swspp-101.dgn