PROJECT NO.	YEAR	SHEET NO.	TOTAL SHEETS
472-84915	2013	75	83

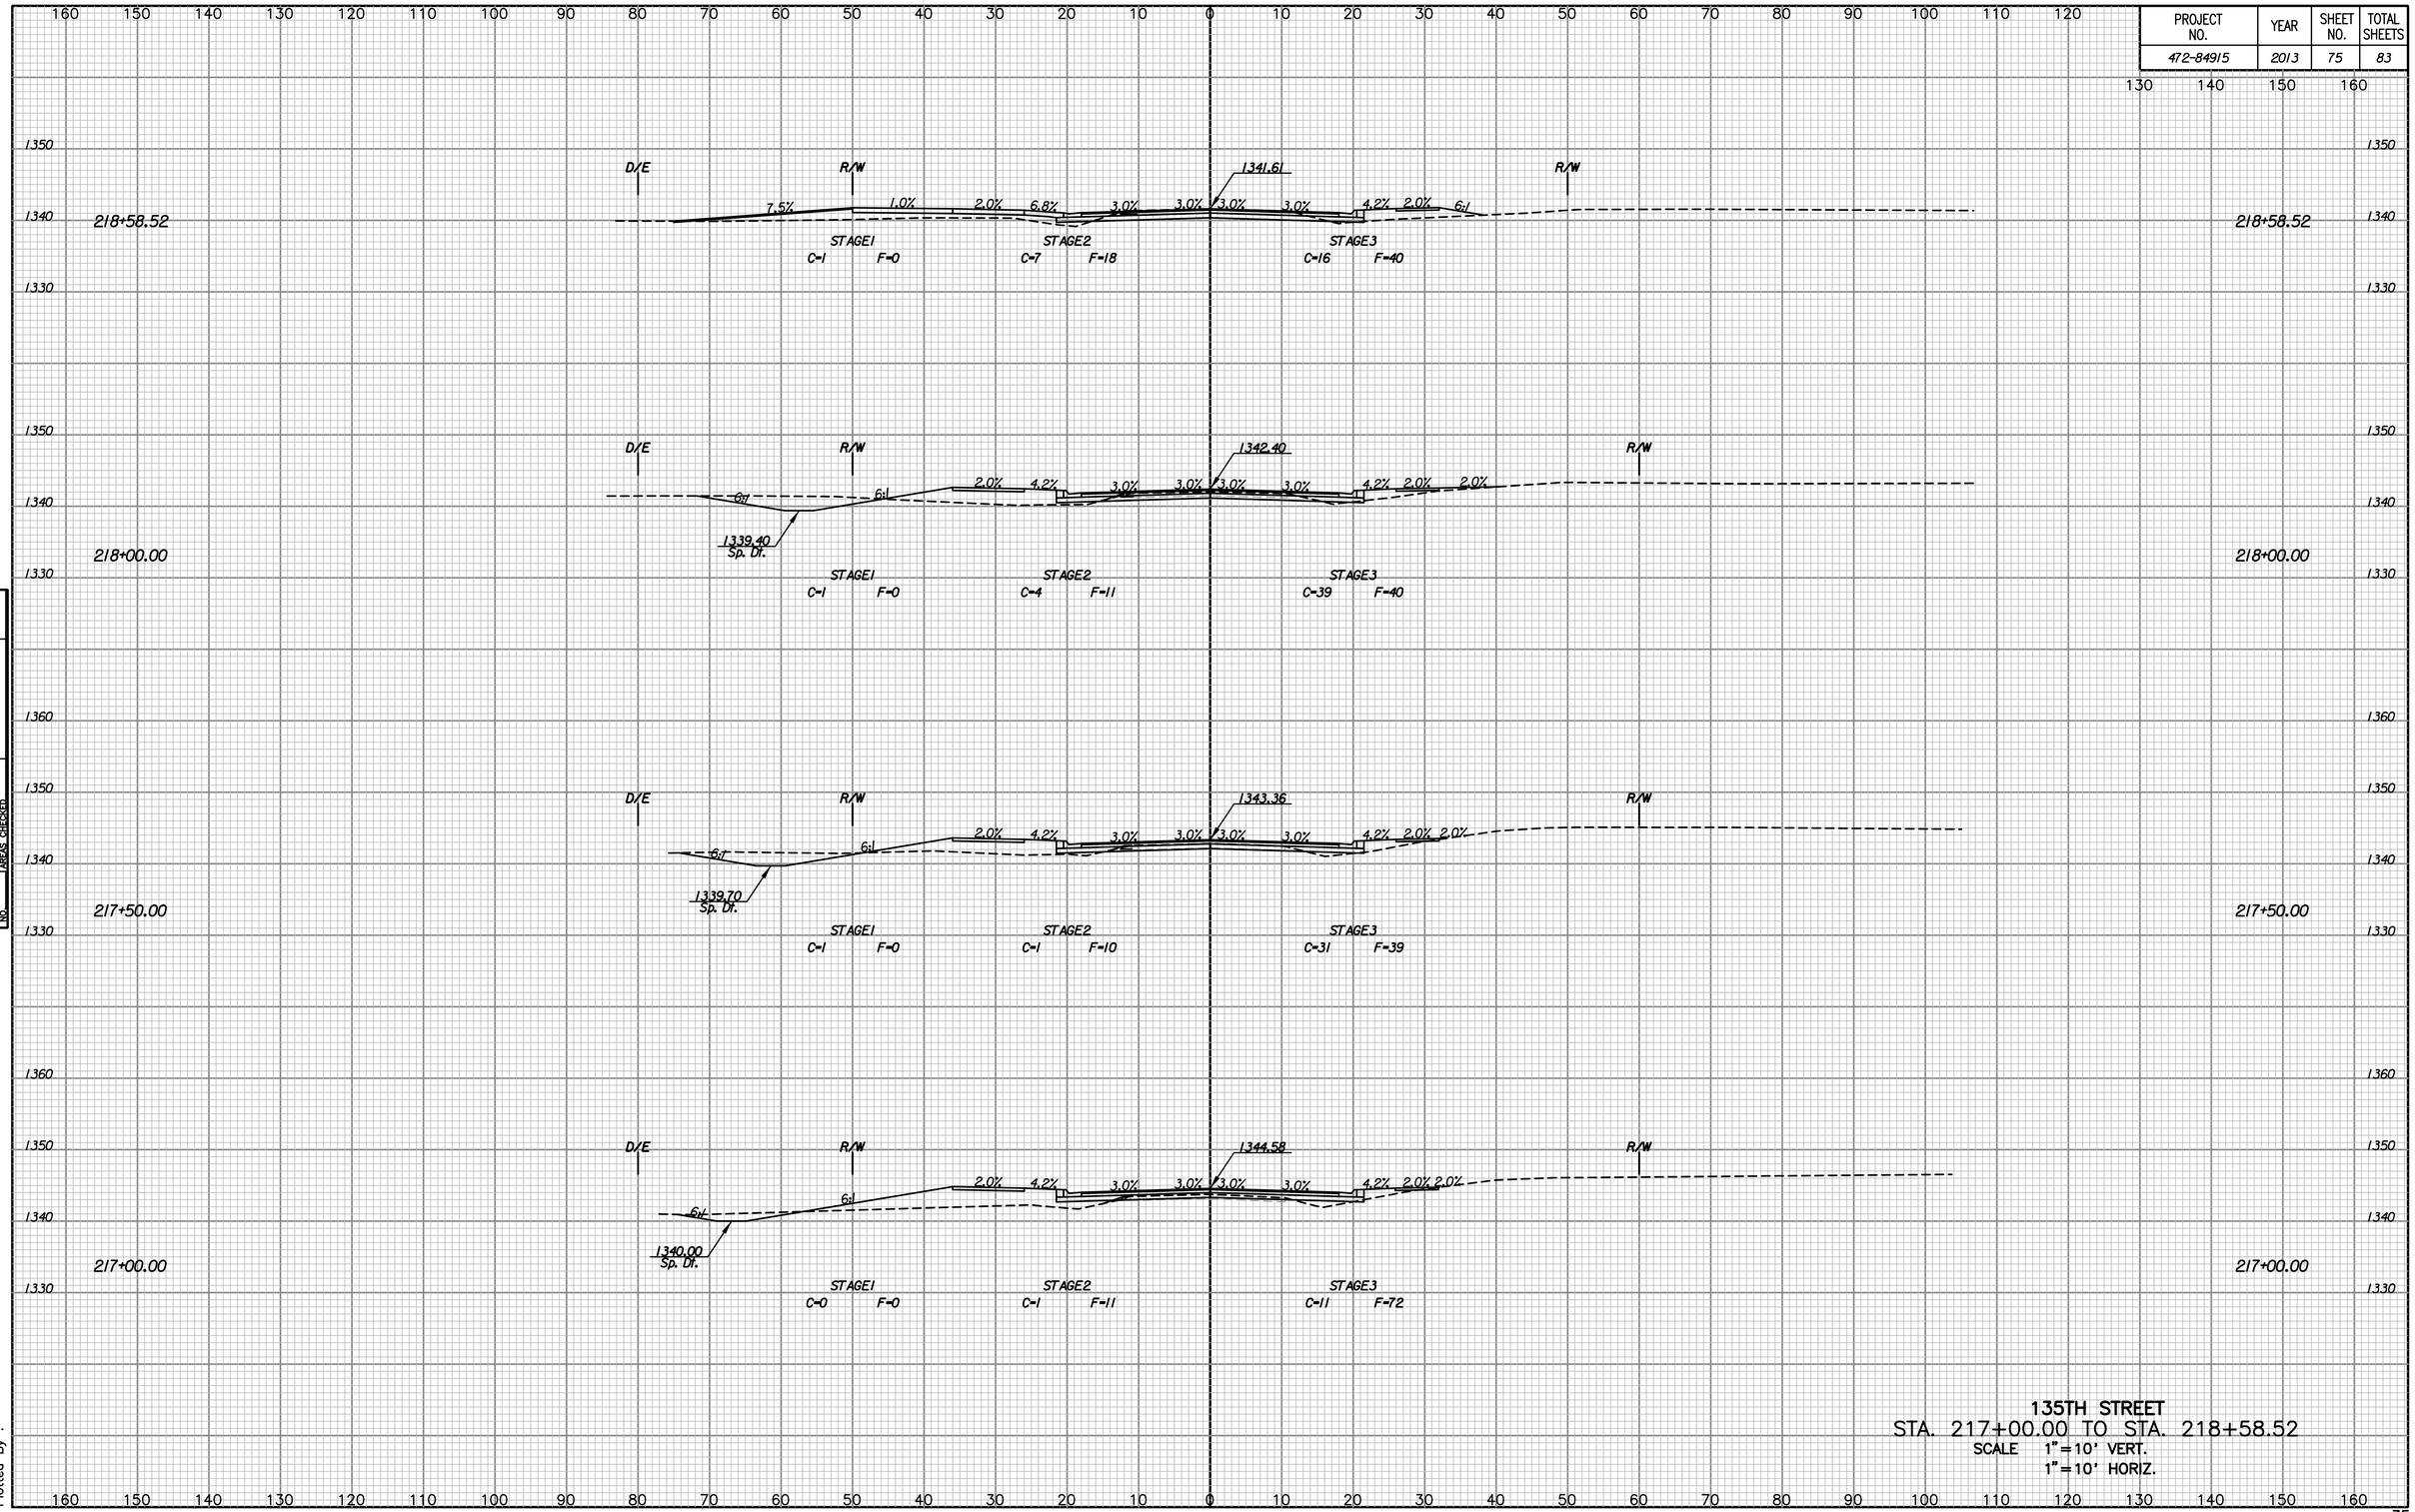

135TH STREET
STA. 217+00.00 TO STA. 218+58.52
SCALE 1"=10' VERT.
1"=10' HORIZ.

NO.	NOTE BOOK	TEMPLATE
		AREAS
		AREAS CHECKED

Drawn By :
Plotted By :