PROJECT NO.	YEAR	SHEET NO.	TOTAL SHEETS
472-84915	2013	78	83

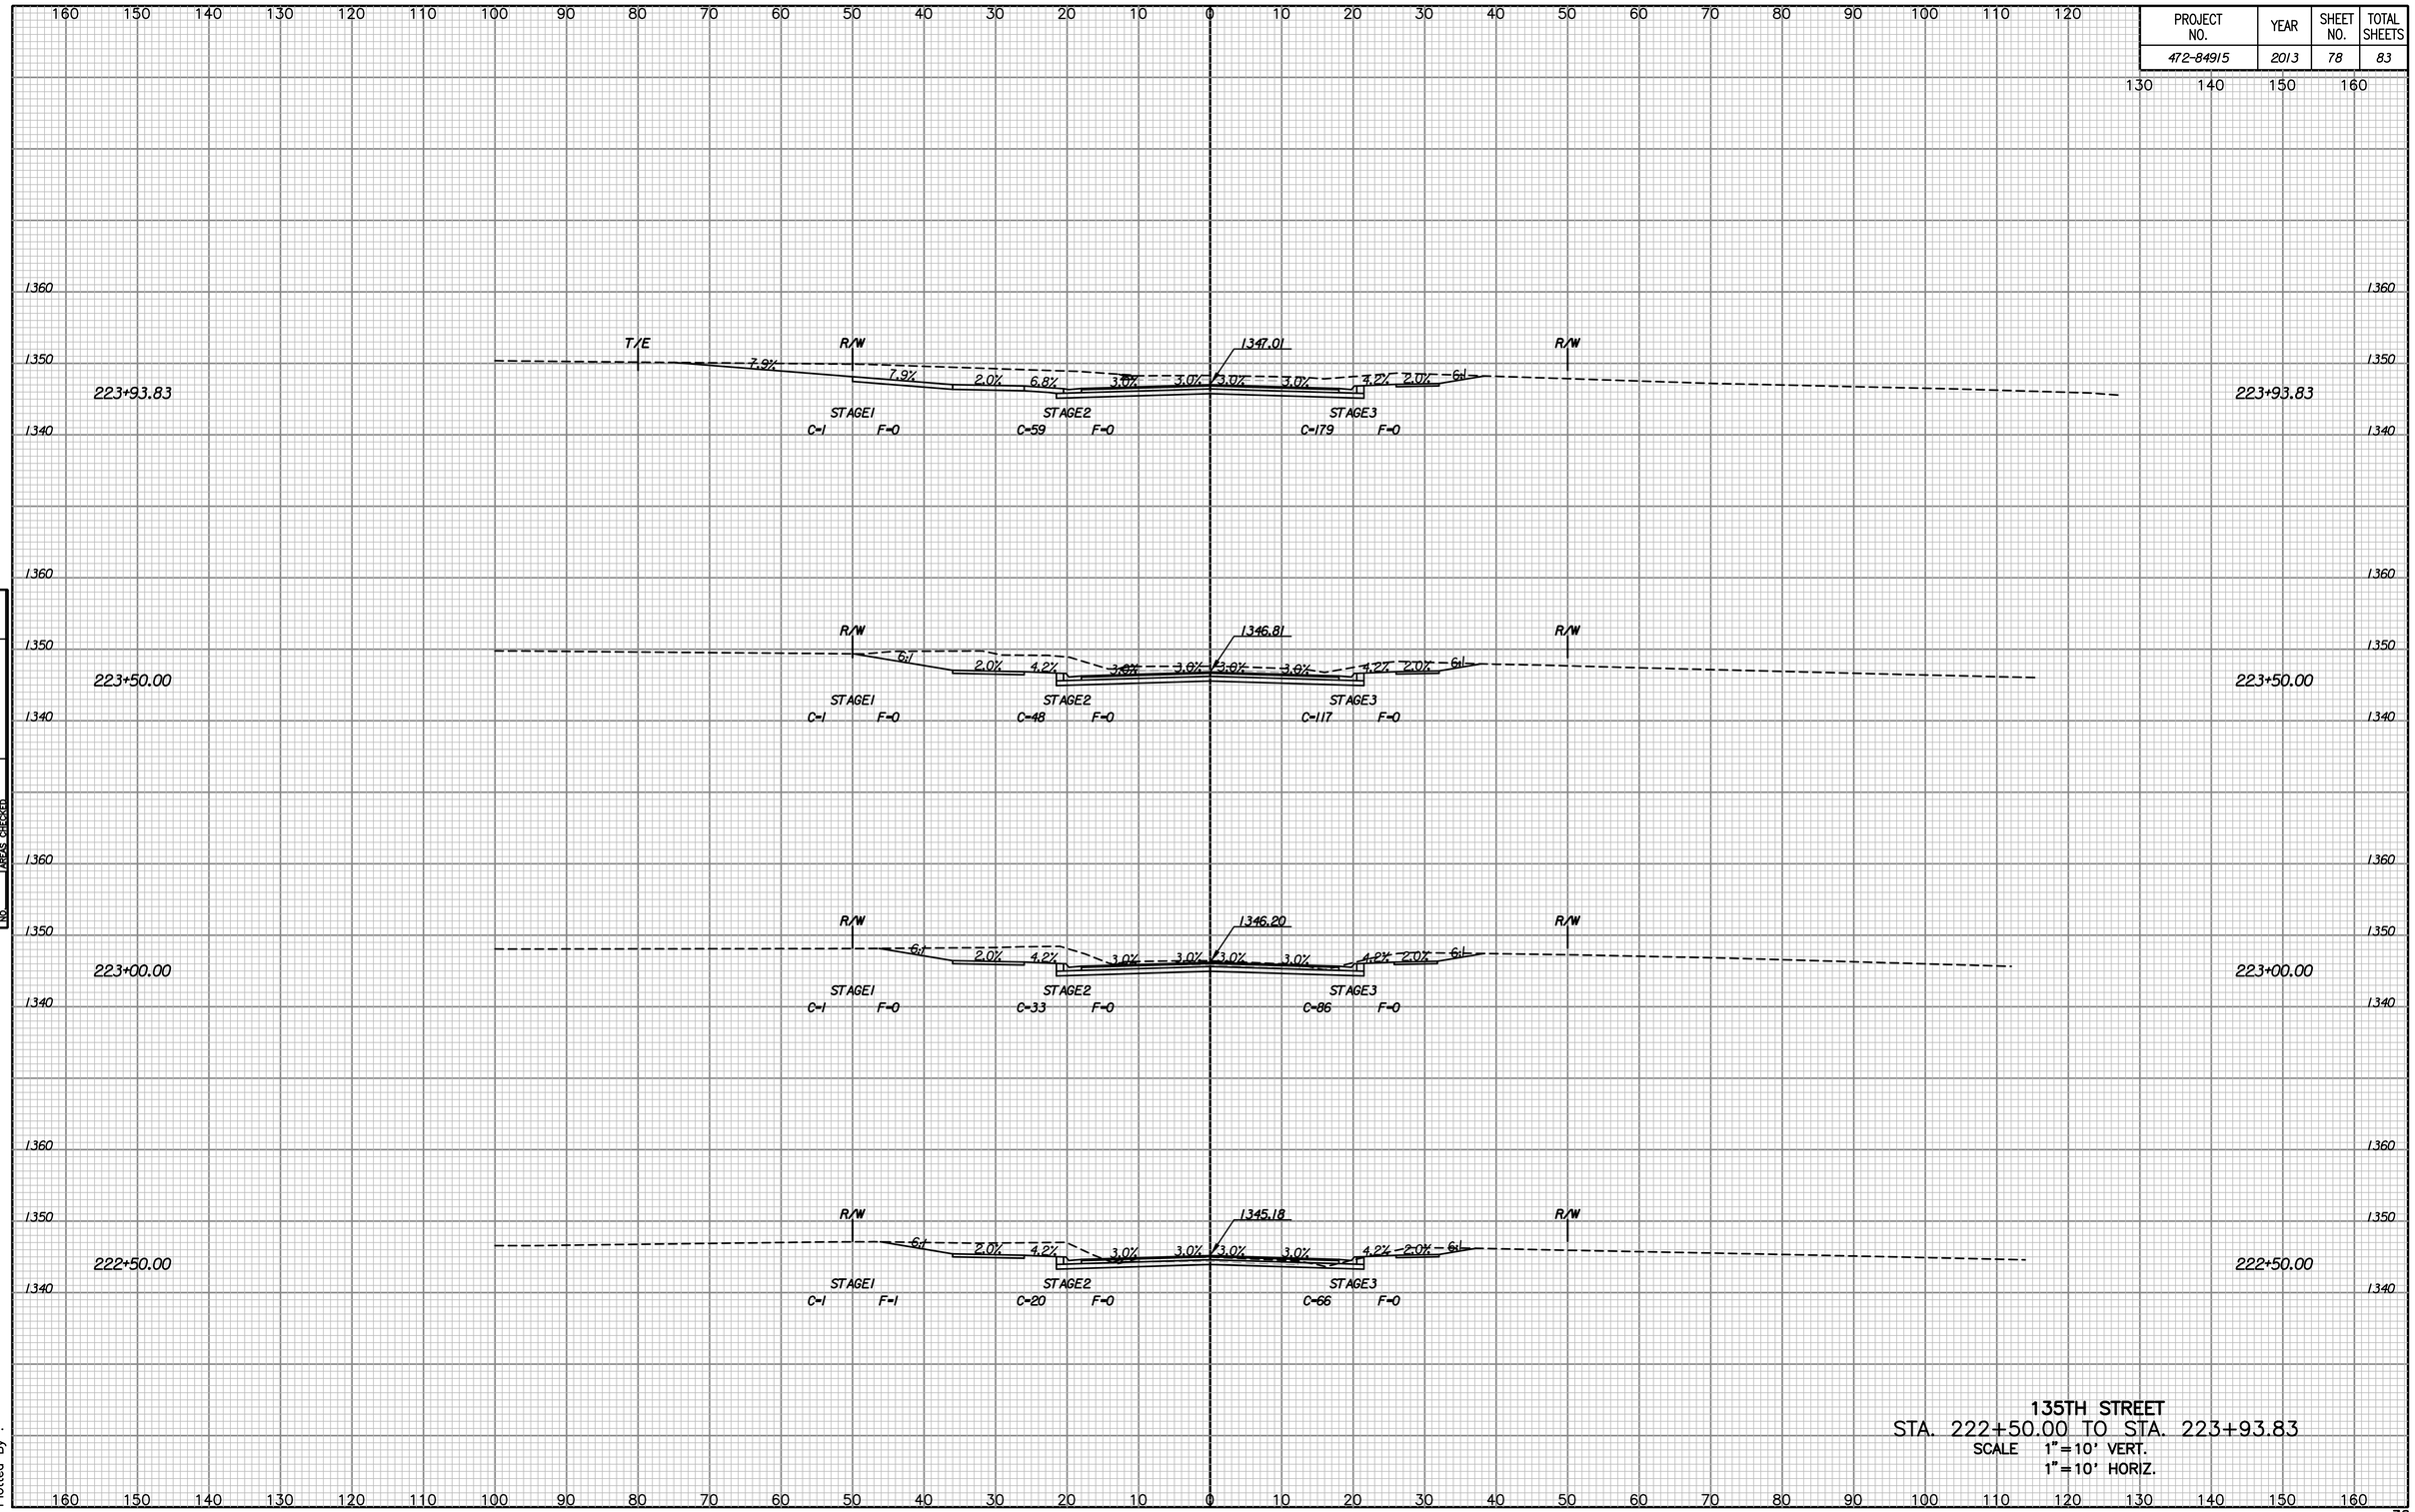

NOTE BOOK
TEMPLATE
AREAS
AREAS CHECKED
NO.

Drawn By :
Plotted By :

135TH STREET
STA. 222+50.00 TO STA. 223+93.83
SCALE 1"=10' VERT.
1"=10' HORIZ.