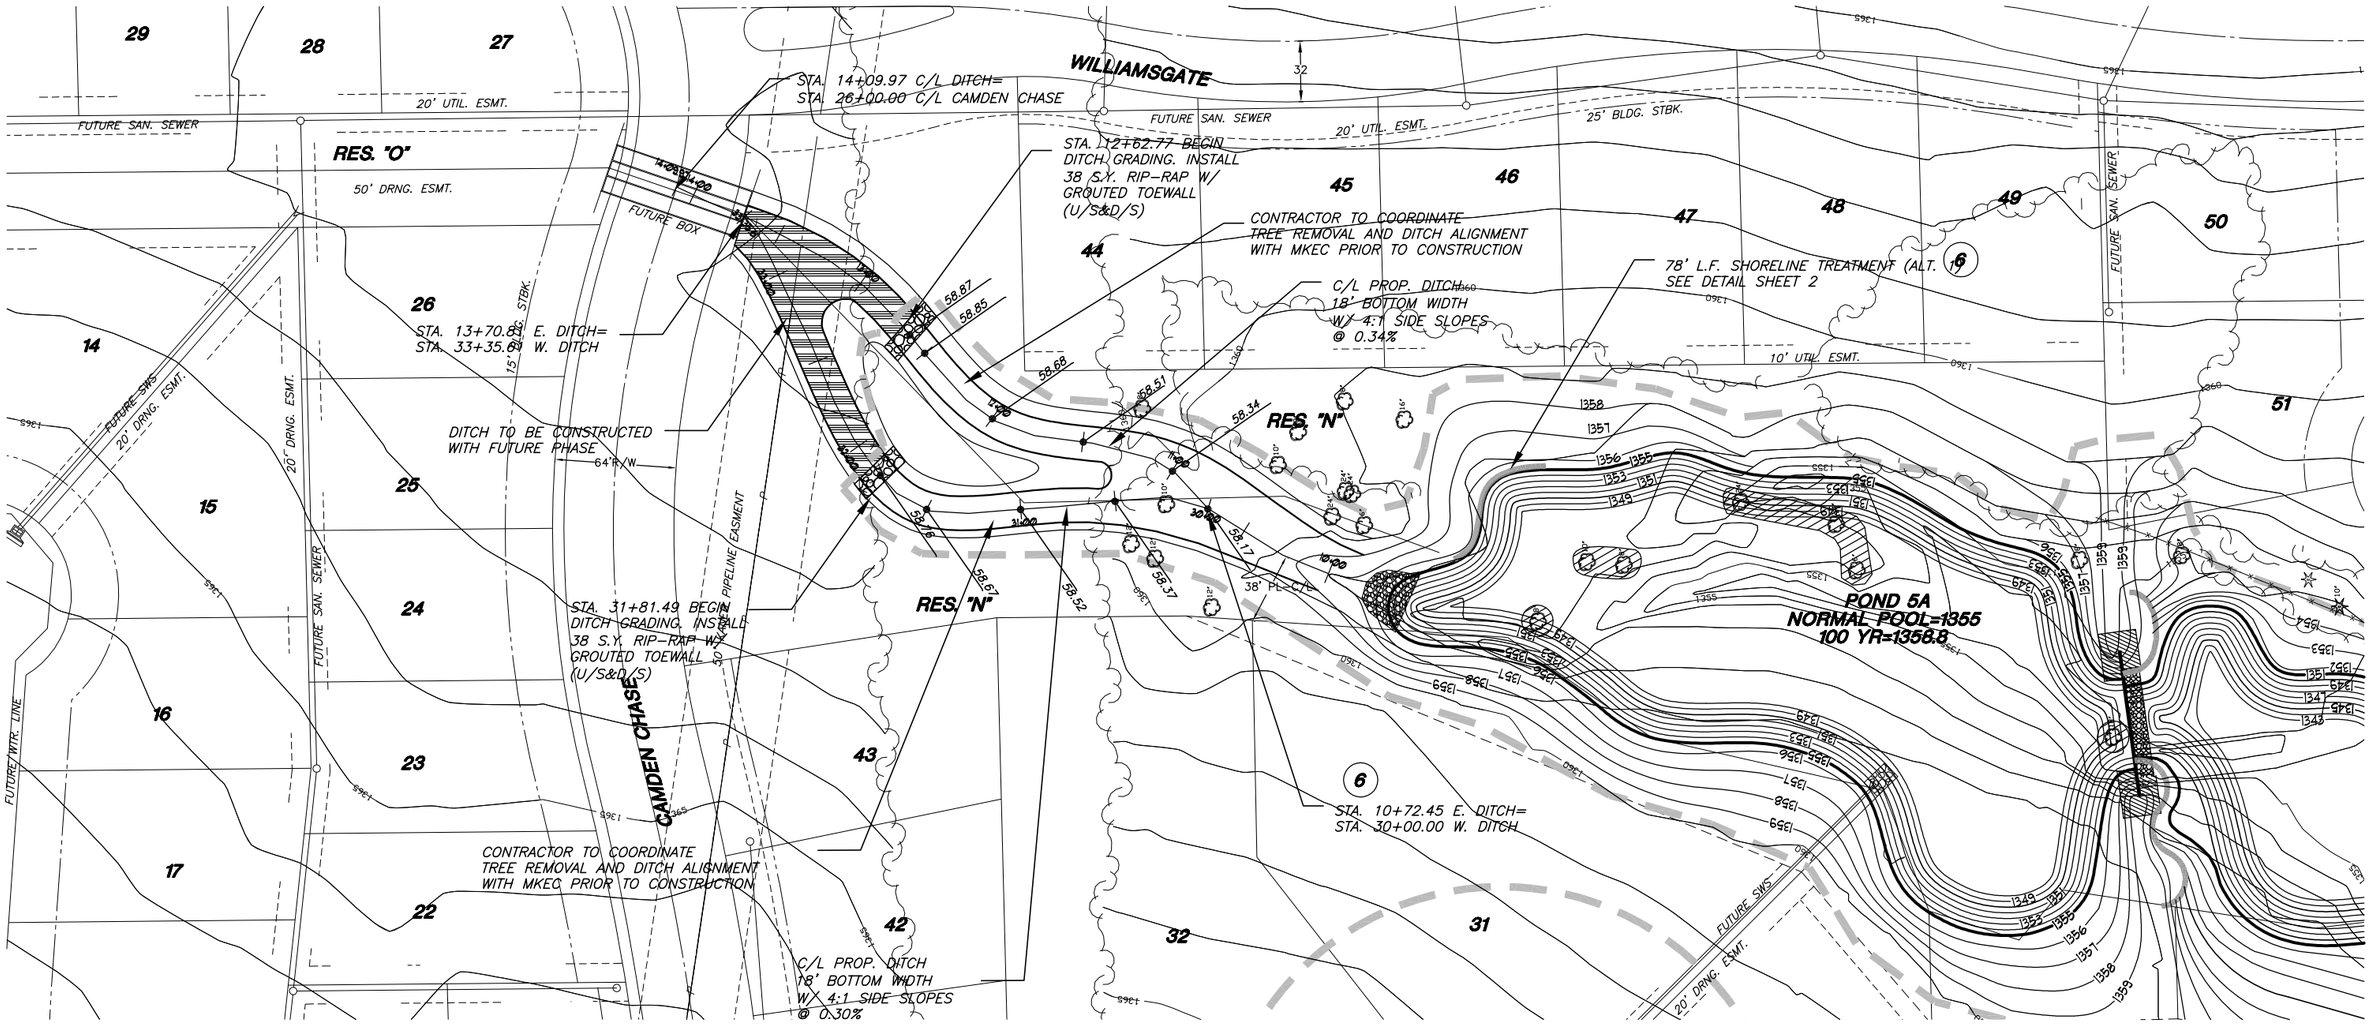

0 40 80 160

SCALE: 1" = 40'

POND 5A GRADING	POND 5B GRADING	POND 5C GRADING
CUT.....16820 C.Y.	CUT.....20990 C.Y.	CUT.....1540 C.Y.
FILL.....130 C.Y.	FILL.....130 C.Y.	FILL.....0 C.Y.

LEGEND

- W — WATER LINE
- SAN. SEWER LINE
- 1355 — EXIST. CONTOURS
- 1355 — PROP. CONTOURS
- LIMITS OF GRADING
- TREE REMOVAL
- FUTURE DITCH

H:\CIVIL\02167\DWG\GRAD\PONDS\02167G03

MKEC ENGINEERING CONSULTANTS
411 N. WEBB ROAD
WICHITA, KS. 67206
316 - 684 - 9600

HAWTHORNE ADDITION
PROJECT NAME

DRAINAGE DITCH
SHEET TITLE

DRK	DMU	DRK
DESIGN BY:	DRAWN BY:	CHECKED BY:
JANUARY 2003	02167	5 / 46
DATE	JOB NO.	SHEET/OF