EROSION CONTROL PLAN LEGEND

(Installation Details Found in the SWP2 Plan)

- LIMITS OF CONSTRUCTION
- CURB INLET PROTECTION
- DITCH CHECKS
- SILT FENCING
- CUT-OFF TRENCH
- BACK OF CURB PROTECTION
- EROSION CONTROL MAT
- TEMPORARY DITCH

NO SCALE

Unpaved Disturbed Area within construction limits for seeding is 2478 SY to be seeded as noted on the cover sheet. This does not account for any overages for seeding outside of construction limits.

NOTE: Contractor shall remove & replace erosion control measures as necessary for construction. Contractor shall be required to maintain all on-site erosion control items until final acceptance by the City of Wichita.

NOTES:

1. This Plan Is Not To Be Used As A Comprehensive Grading Plan. All Spot Elevations Are Proposed & Subject To Change.
2. All Seeding Shall Be Drilled During Spring or Fall Planting Seasons. Fall Seeding Shall Be September 1 thru Mid October. Spring Seeding Shall be From March 15 thru Mid May.
3. All trees shall be protected from damage during construction.

20 0 20

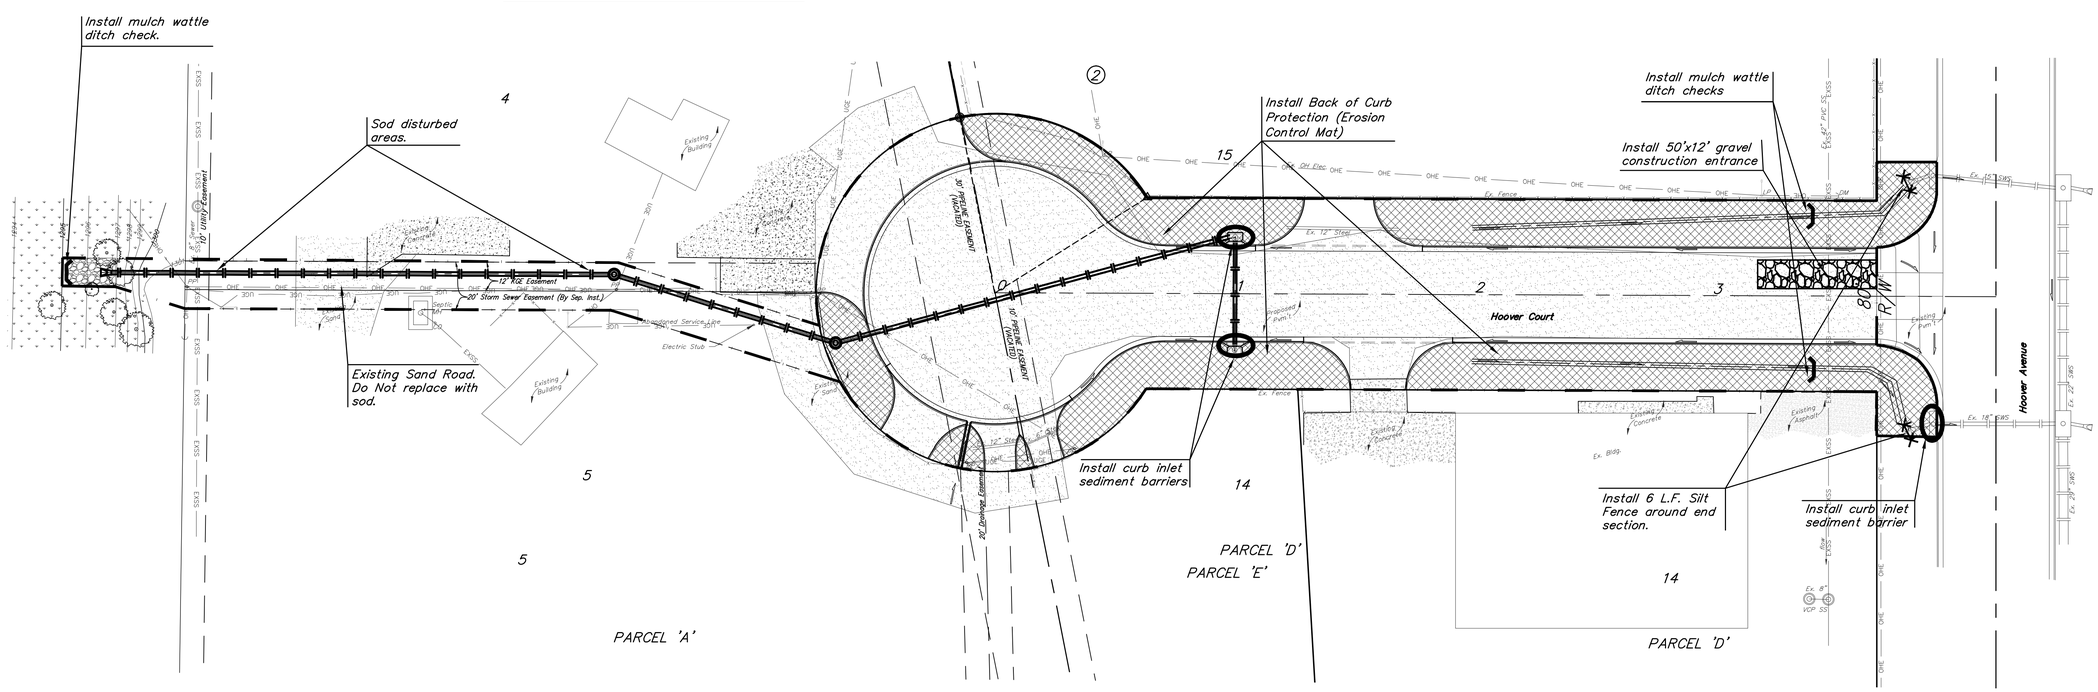

EROSION CONTROL MEASURE	INSTALL	MAINTAIN	REMOVE
BACK OF CURB PROTECTION (LF)	0	0	0
CONSTRUCTION ENTRANCE (EA)	1	0	0
CURB INLET BARRIER (EA)	3	0	0
MULCH WATTLE DITCH CHECK (EA)	2	0	0
DROP INLET PROTECTION (EA)	0	0	0
EROSION CONTROL (LS)	0	0	0
EROSION CONTROL BERM (LF)	0	0	0
SILT FENCE (LF)	12	0	0
EROSION CONTROL MAT (SY)	1777	0	0

QUANTITIES ARE FOR INFORMATION ONLY! CONTRACTOR SHALL VERIFY QUANTITIES PER FINAL BID QUANTITY SHEET.

1285 Existing Grade

1285 Proposed Grade

Baughman

AIRPORT INDUSTRIAL PARK
EROSION CONTROL PLAN
STREET IMPROVEMENTS

Baughman Company, P.A. 315 Ellis St. Wichita, KS 67211 P 316-262-2271 F 316-262-0149
ENGINEERING | SURVEYING | PLANNING | LANDSCAPE ARCHITECTURE

PROJECT NUMBER

DESIGN AEG DRAWN TMS

APPROVED DATE 02/13

REVISIONS:
5/13/13 AEG
Sod deleted, seeding area updated, erosion blanket added

SCALE Noted

SHEET 15 OF 23

SrtSWS.dwg 12-08-E790