WILLIAMSGATE

HAWTHORNE ADDITION
WILLIAMSGATE
CROSS SECTIONS

5+50

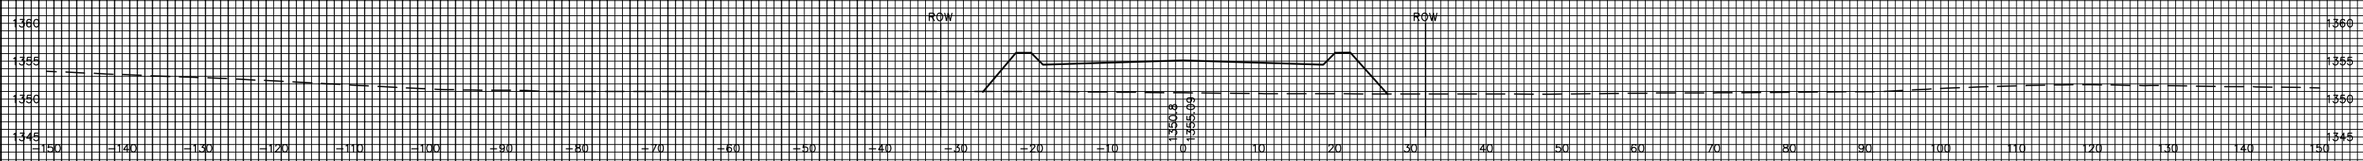

5+00

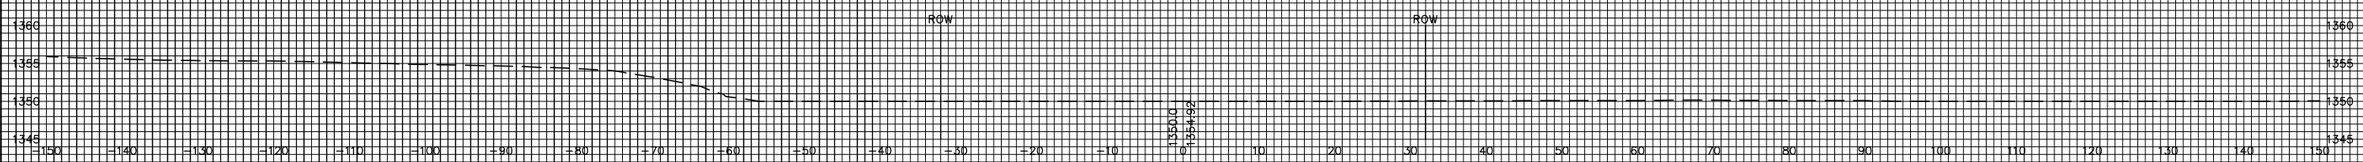

4+50

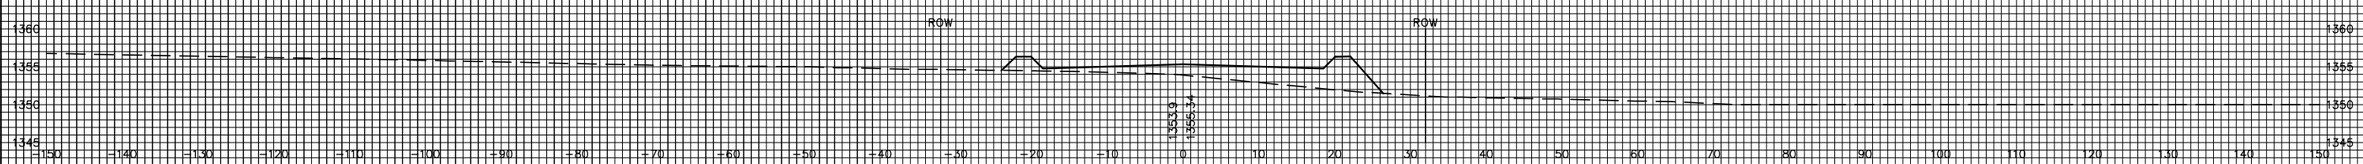

4+00

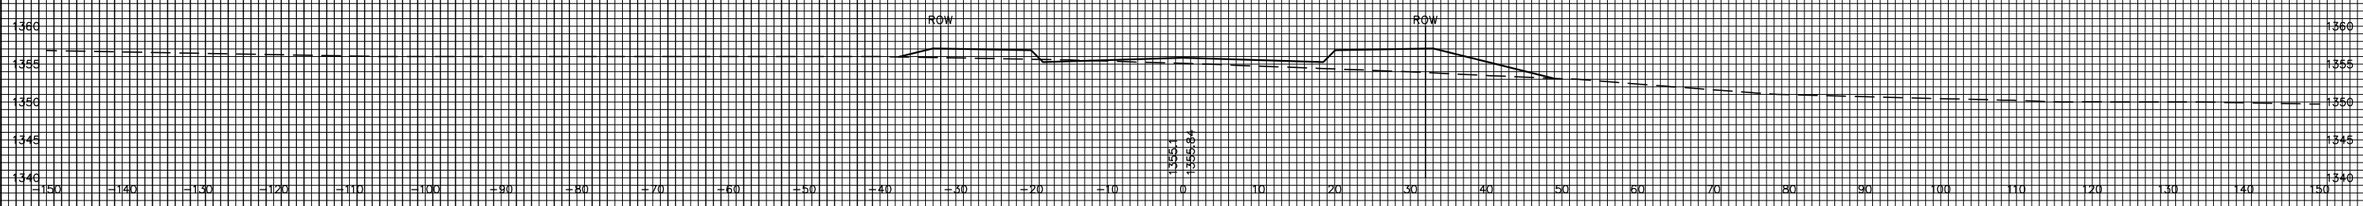

3+50

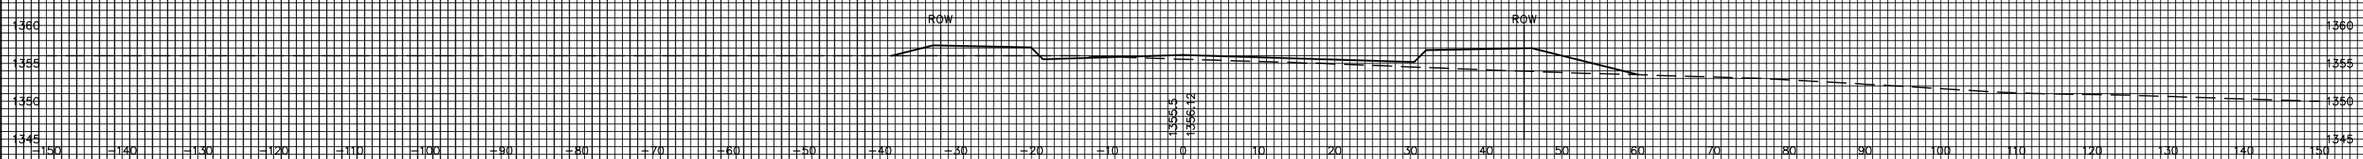
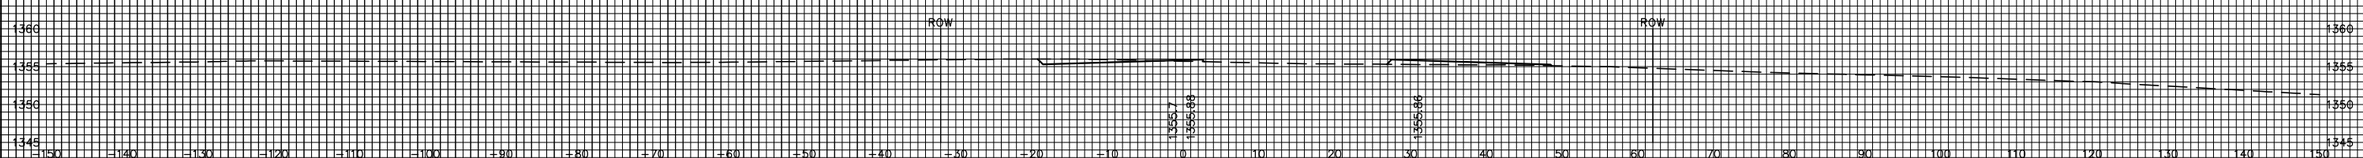
3+00 3+00