HAWTHORNE ADDITION
LAKE #2
RCB PLANS

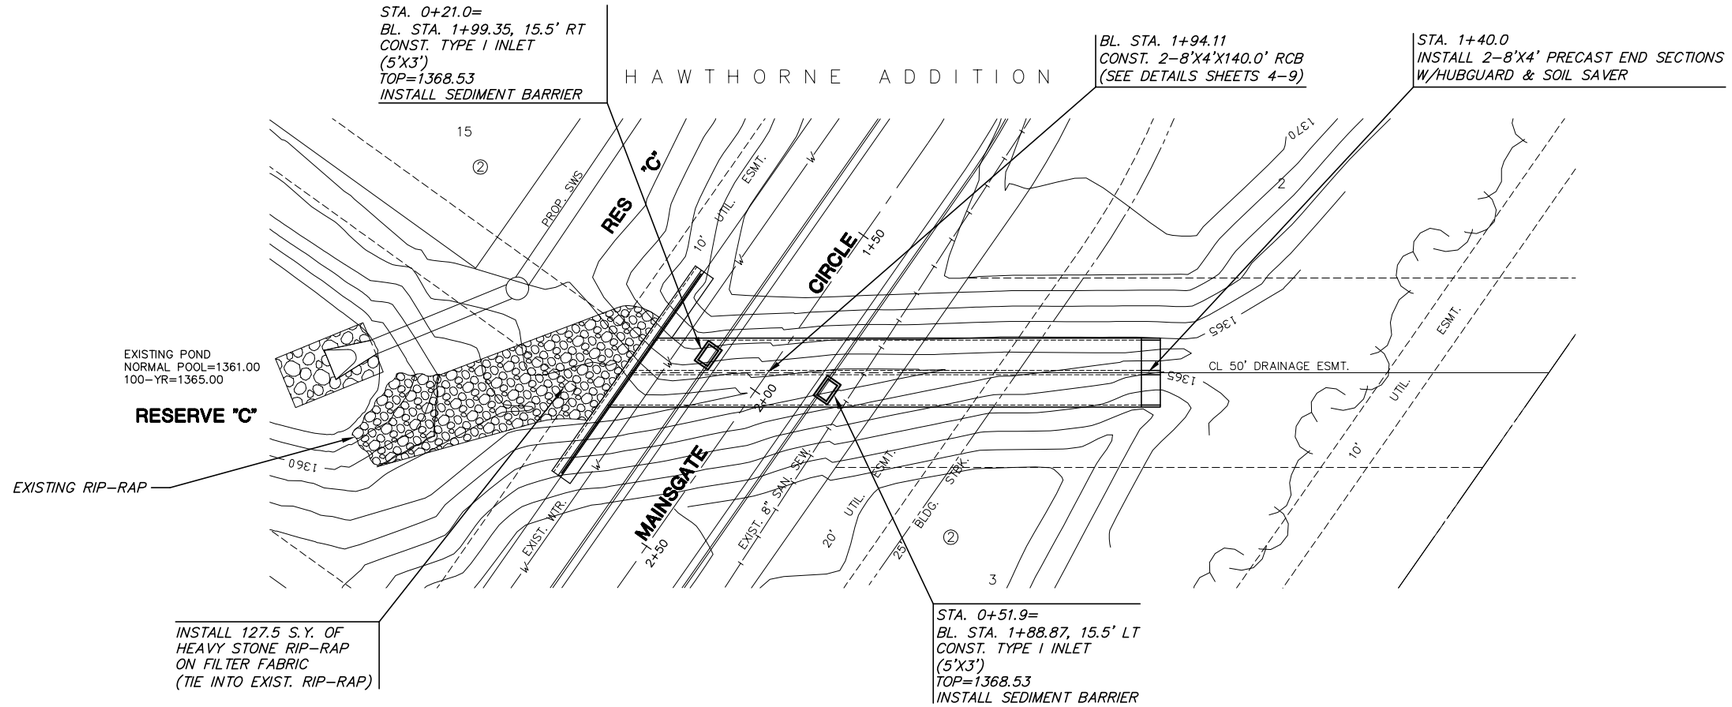

PLAN RCB

SCALE: 1"=20'

PROFILE RCB

SCALE: HORIZ. 1"=20'
SCALE: VERT. 1"=5'

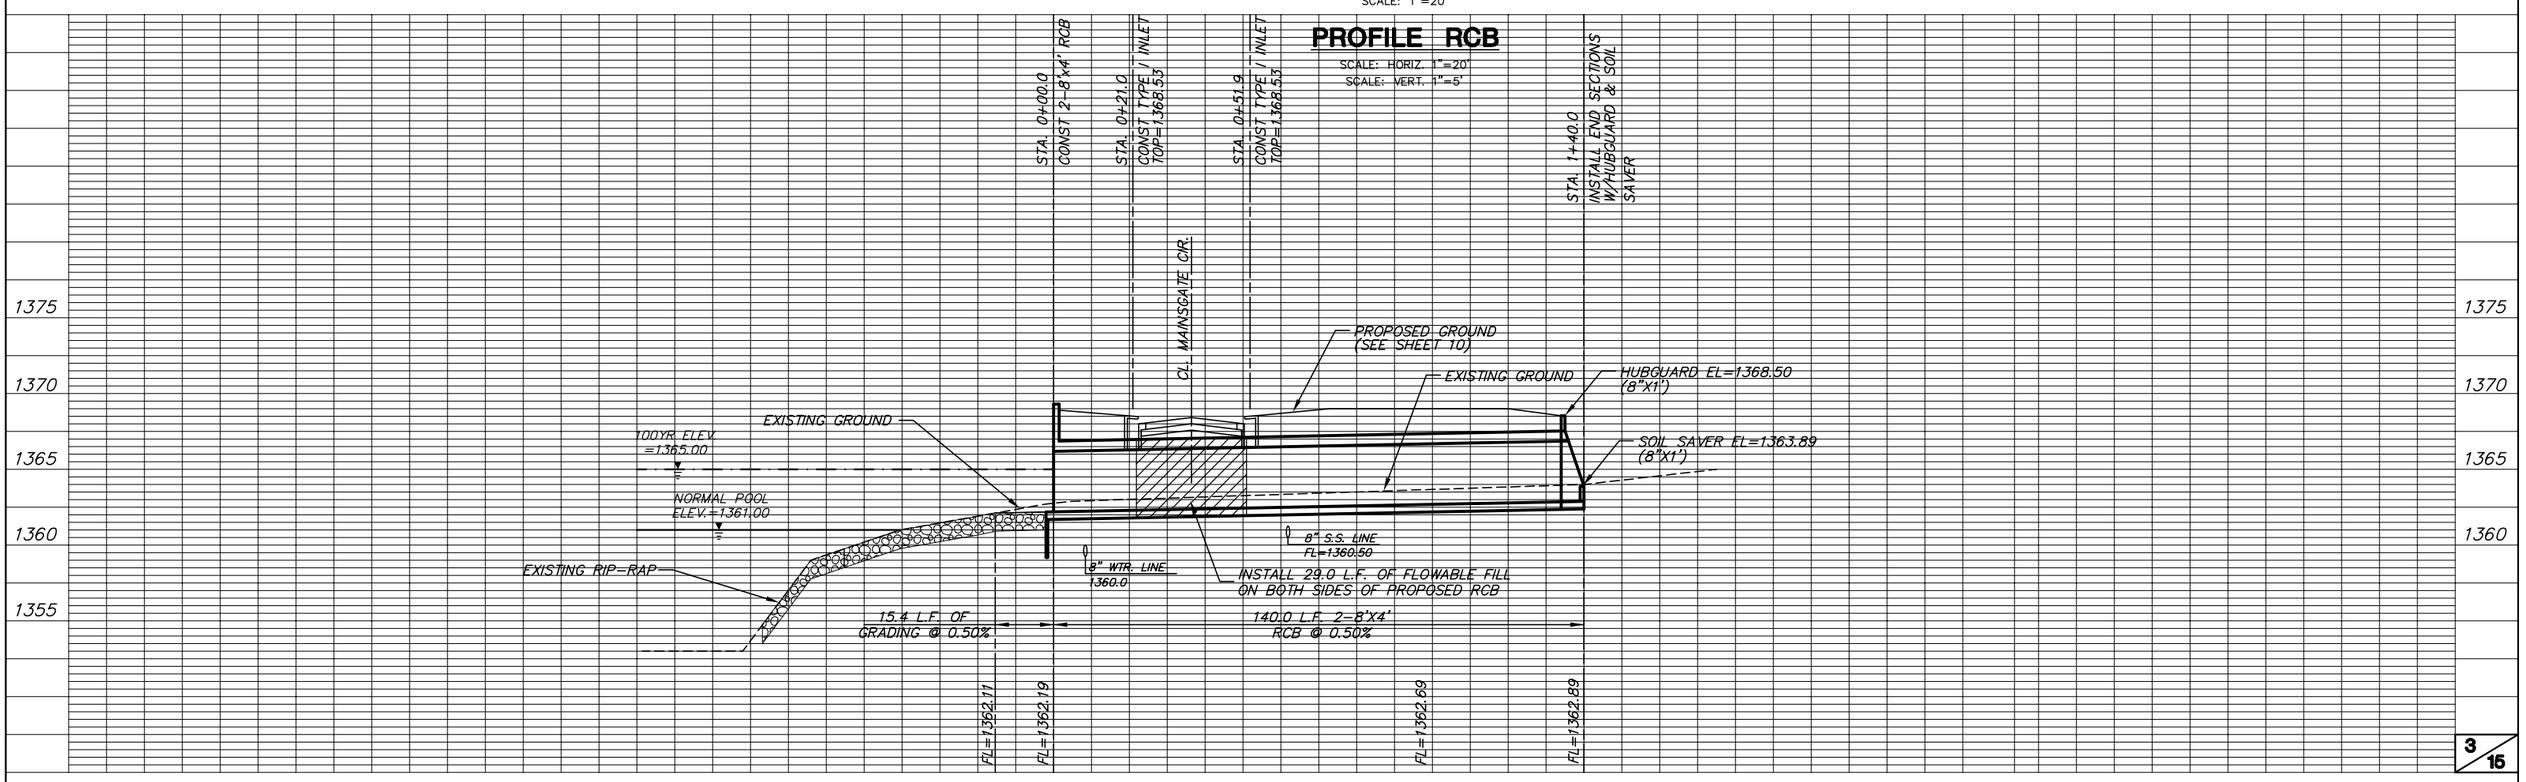

H:\CIVIL\02167\DWG\Sws\ROSEMONT(A)\02167_D1.dwg