NOTE: GRADING CONTRACTOR SHALL GRADE TO THE SECTION SHOWN (+/-0.1') AND SHALL PERFORM COMPACTION AS INDICATED BY C.O.W. TYPICAL PAVEMENT SECTION.

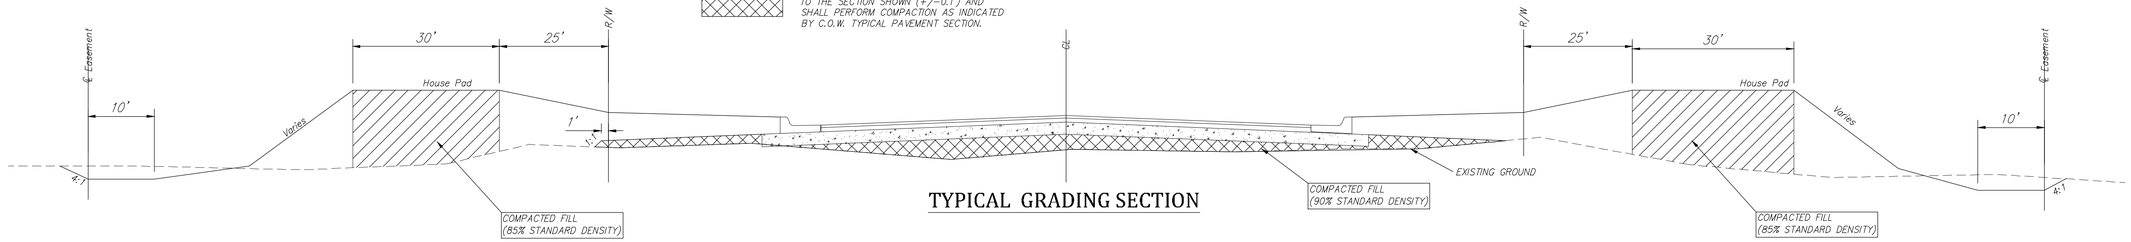

TYPICAL GRADING SECTION

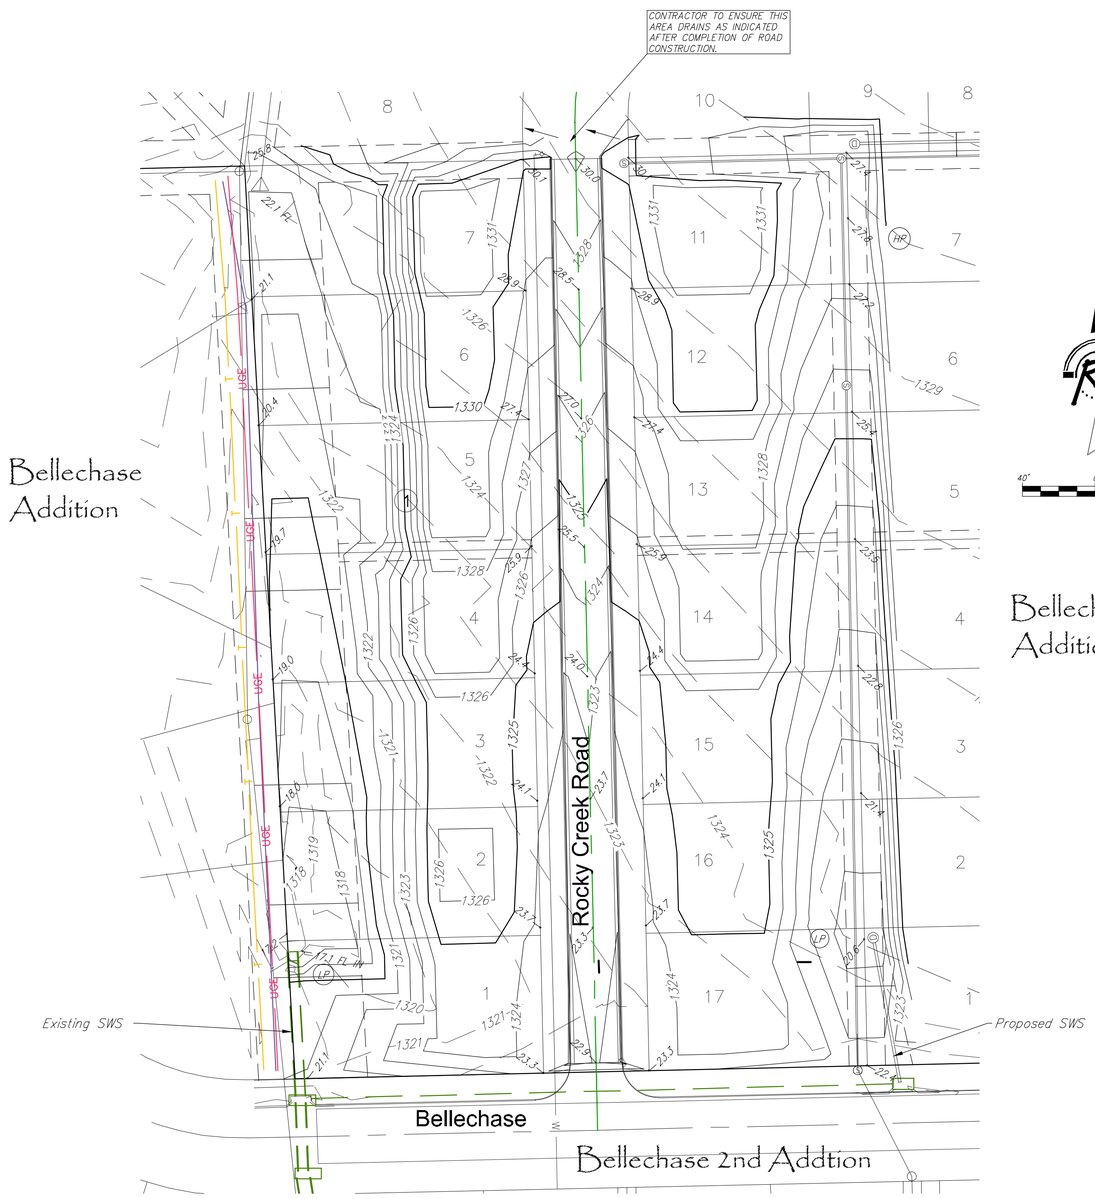

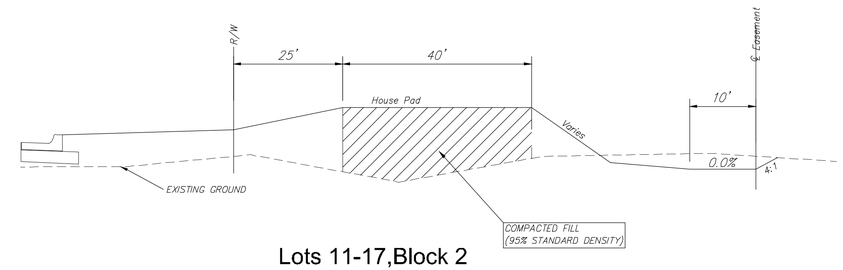

Lots 11-17,Block 2

(Homes on these lots will be slab-on-grade construction.)

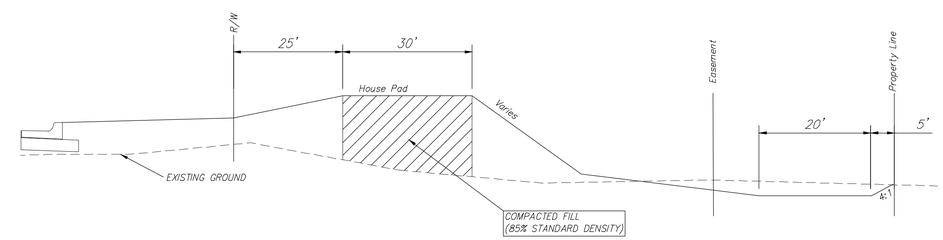

Lots 1-7,Block 1

Bellechase 3rd Addition

(c) Copyright 2013, Ruggles & Bohm, P.A.

Bellechase 3rd Addition
SITE GRADING
WICHITA, KANSAS

SEAL

RUGGLES & BOHM

ENGINEERING | SURVEYING | LANDSCAPE ARCHITECTURE | GOVERNMENT

824 NORTH MAIN WICHITA, KANSAS 67203 P (316) 264-8008 F (316) 264-4621
WWW.RBKANSAS.COM

PROJECT NUMBER	RB JOB NO.	DWG. SCALE
472-85078	4057E	40

DRAWING FILE: Engg Base {Site Grading}

DATE: Sept. 4, 2013
DESIGN: EJG
DRAWN: EJG
REVIEW:
SHEET 7 OF 45