Bellechase 3rd Addition

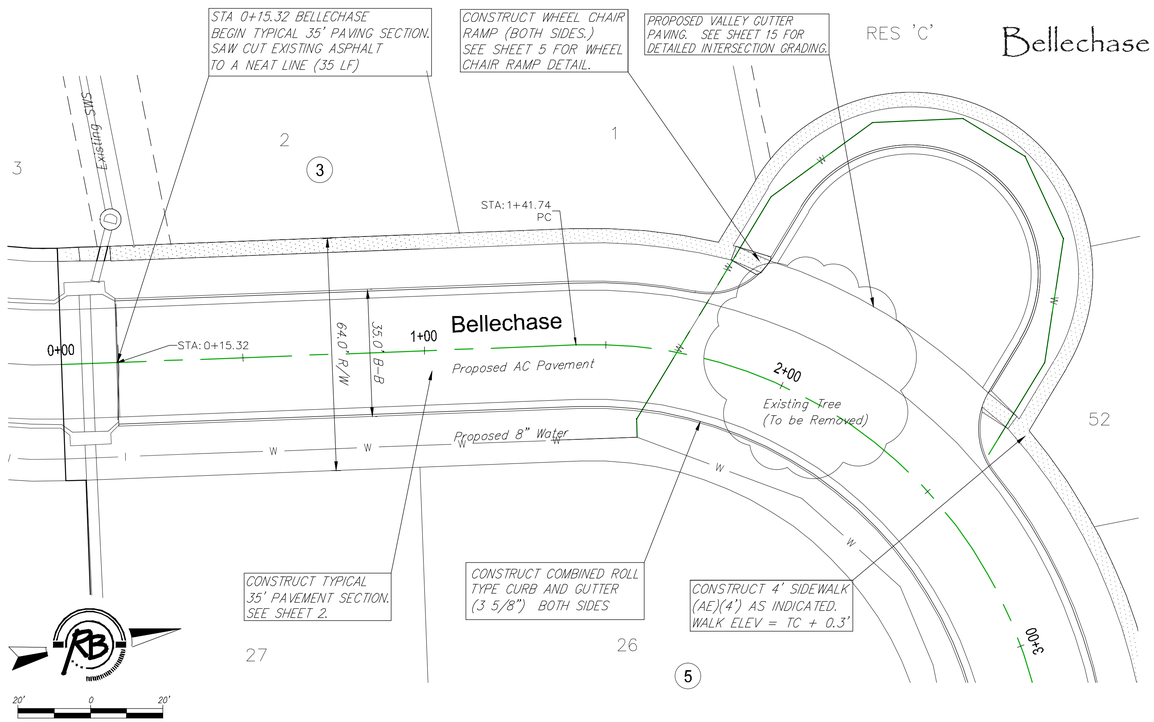

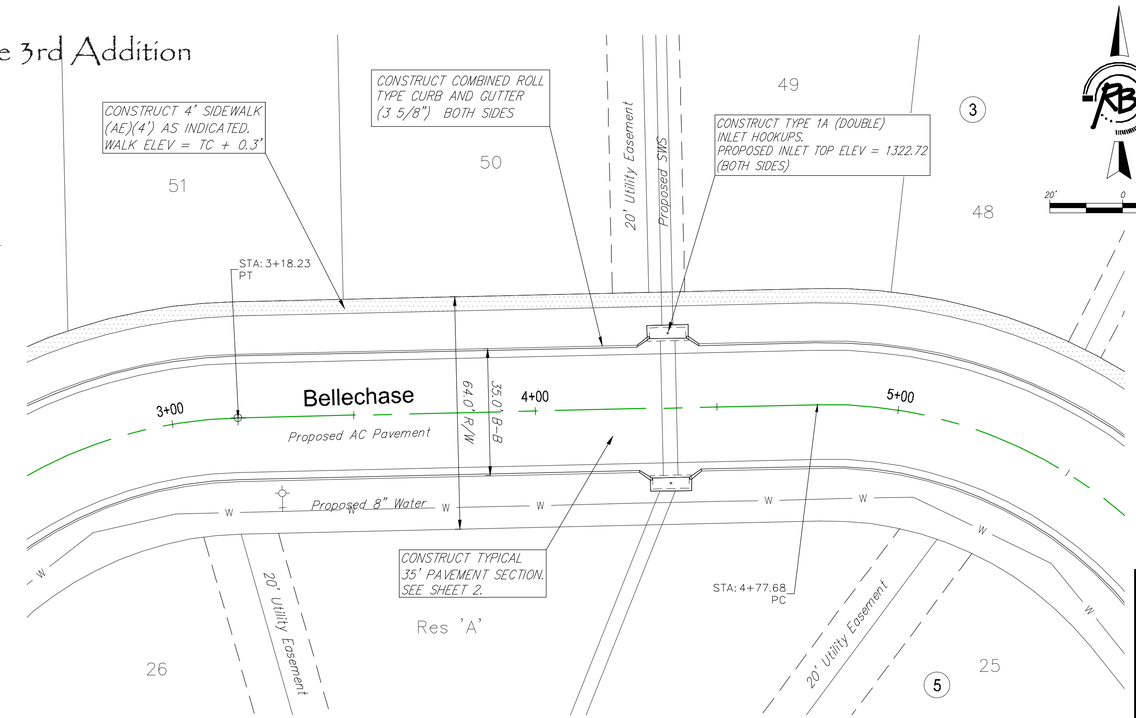

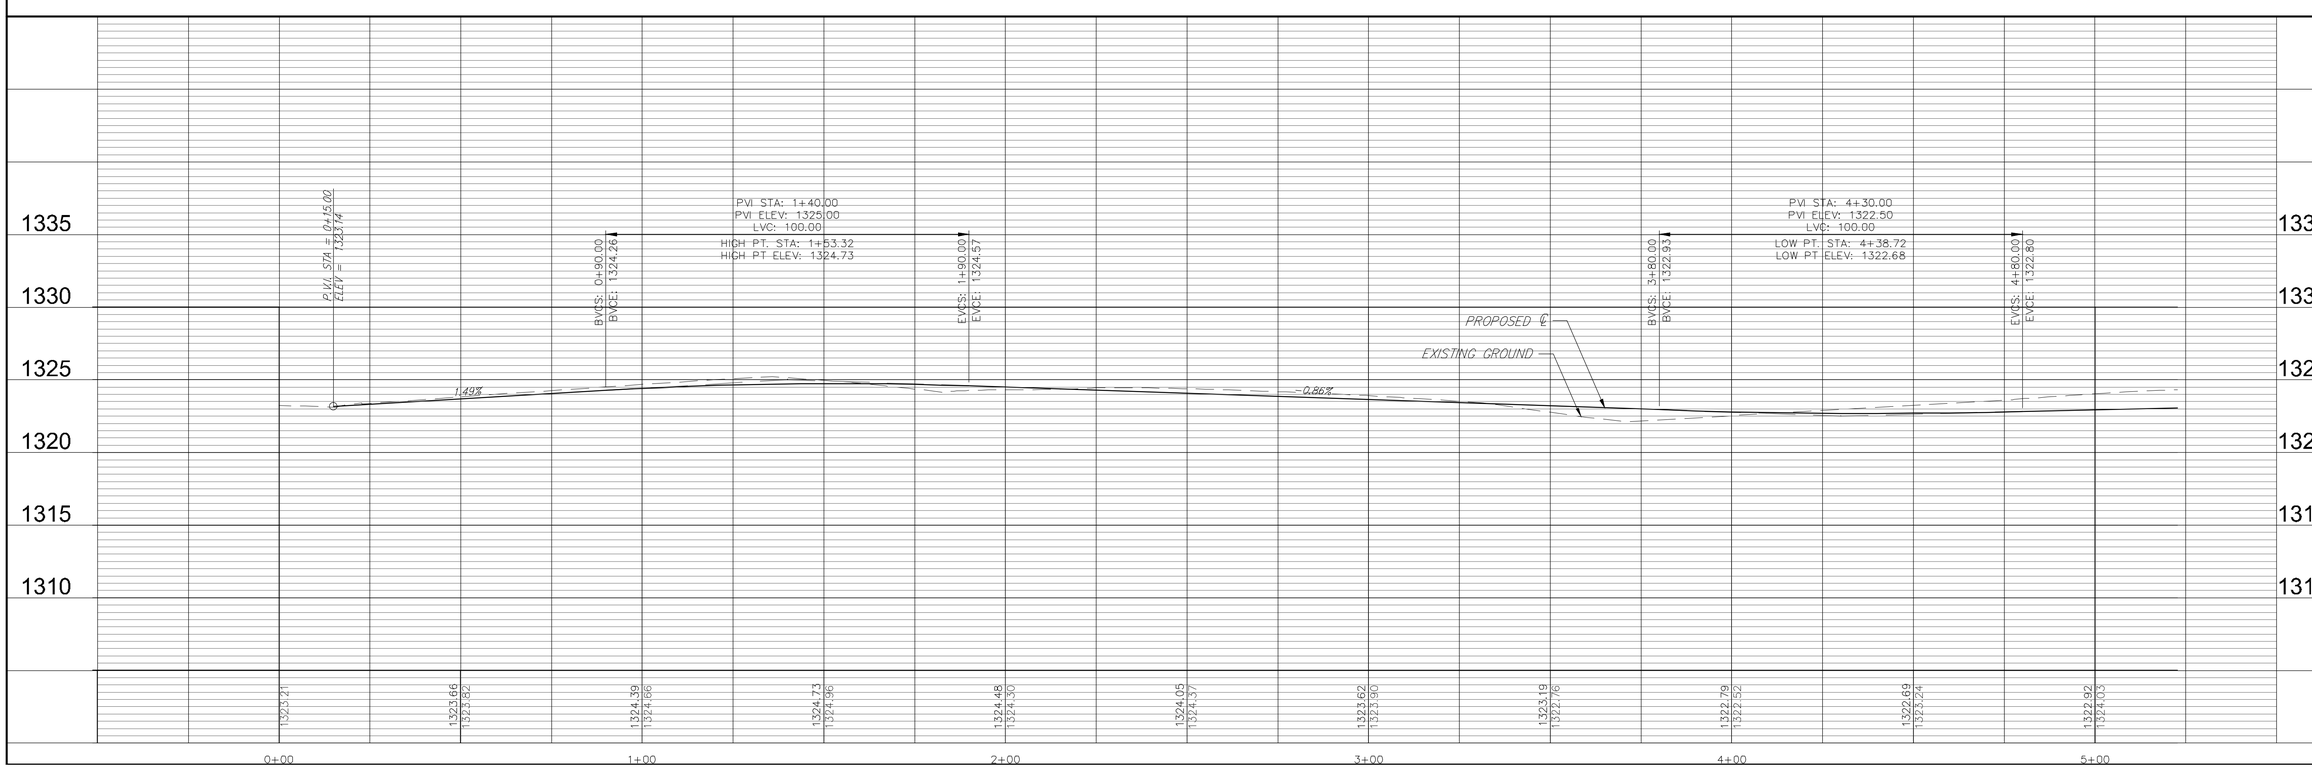

RUGGLES BOHM
ENGINEERING | SURVEYING | LANDSCAPE ARCHITECTURE | ENVIRONMENT
8141 NORTH MAIN · WICHITA, KANSAS 67205 · P.316.264.4848 · F.316.264.4851
WWW.RUGGLESBOHM.COM

DESIGN	E.J.G
UTILITY	
DRAWN	E.J.G
DATE	June 25, 2013
REVISED	
REVIEW	
PROJECT NUMBER	472-85078
DRAWING FILE	Engg Base \Bellechase\

Bellechase 3rd Addition
Bellechase Paving Plan
WICHITA, KANSAS

RB JOB 4057E

SHEET 10 OF 45