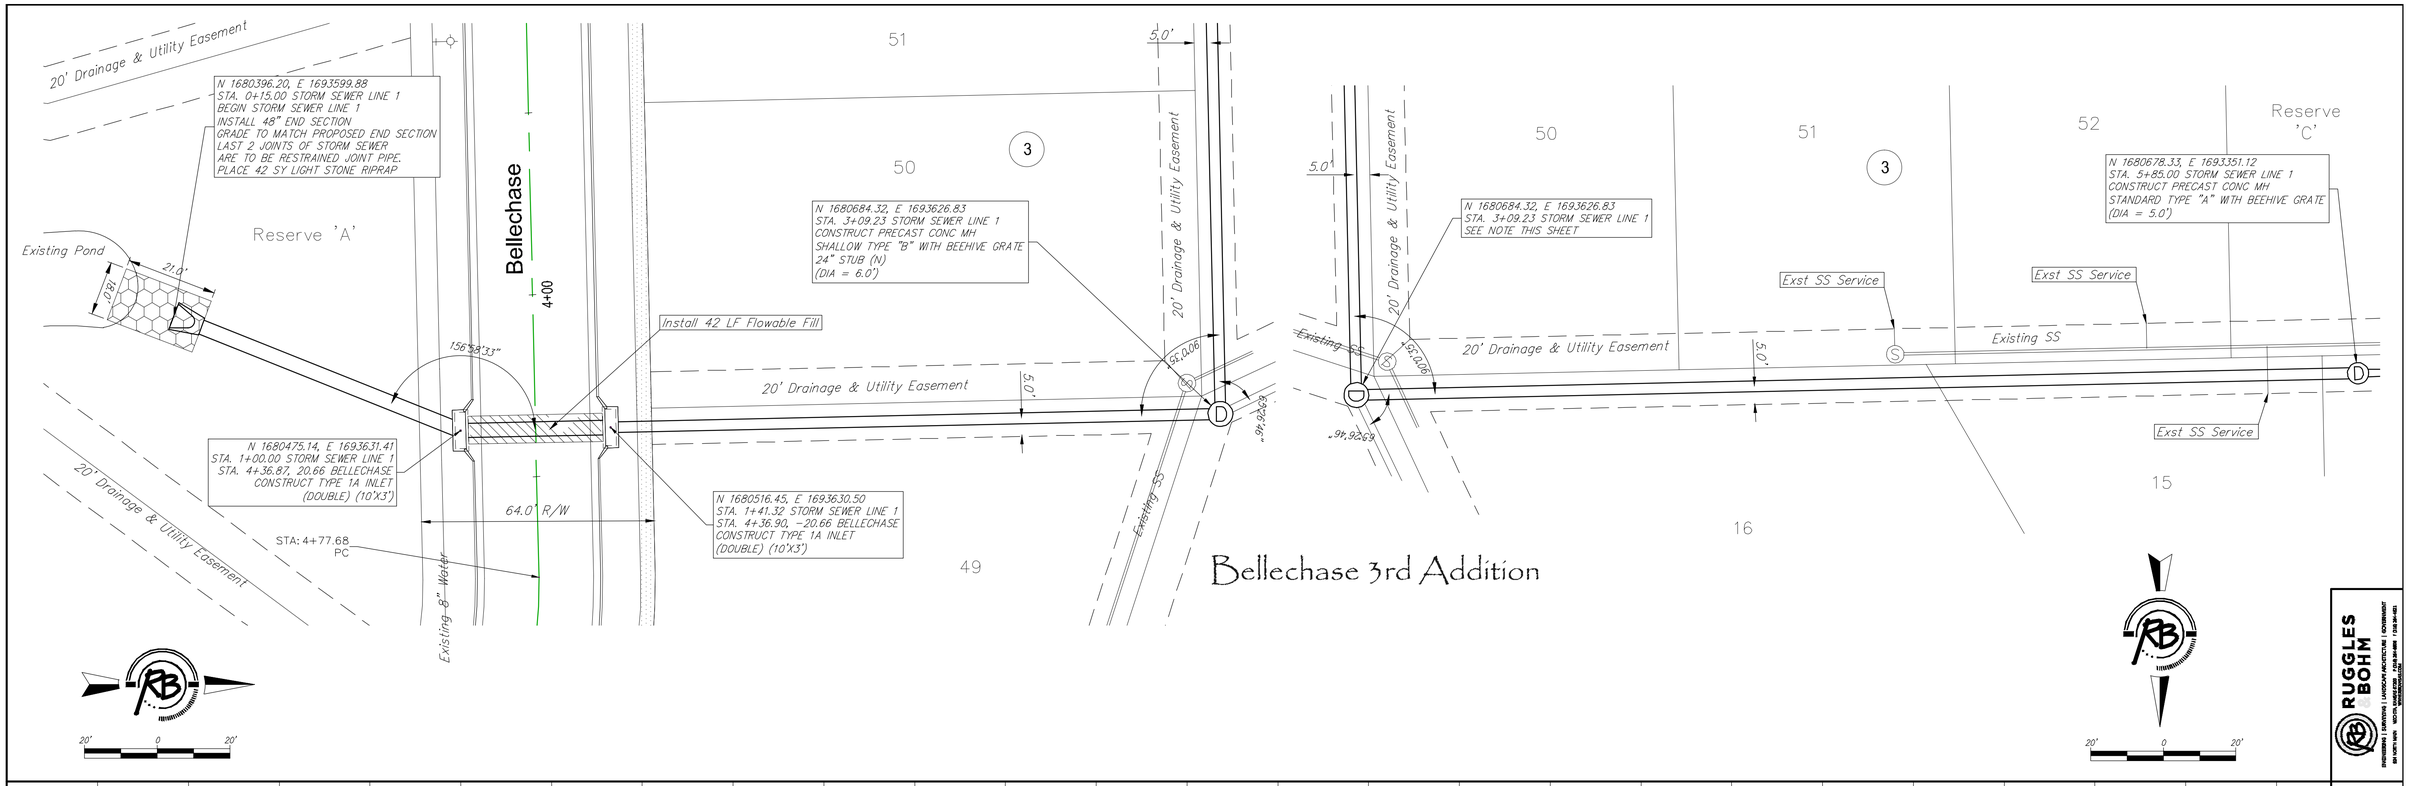

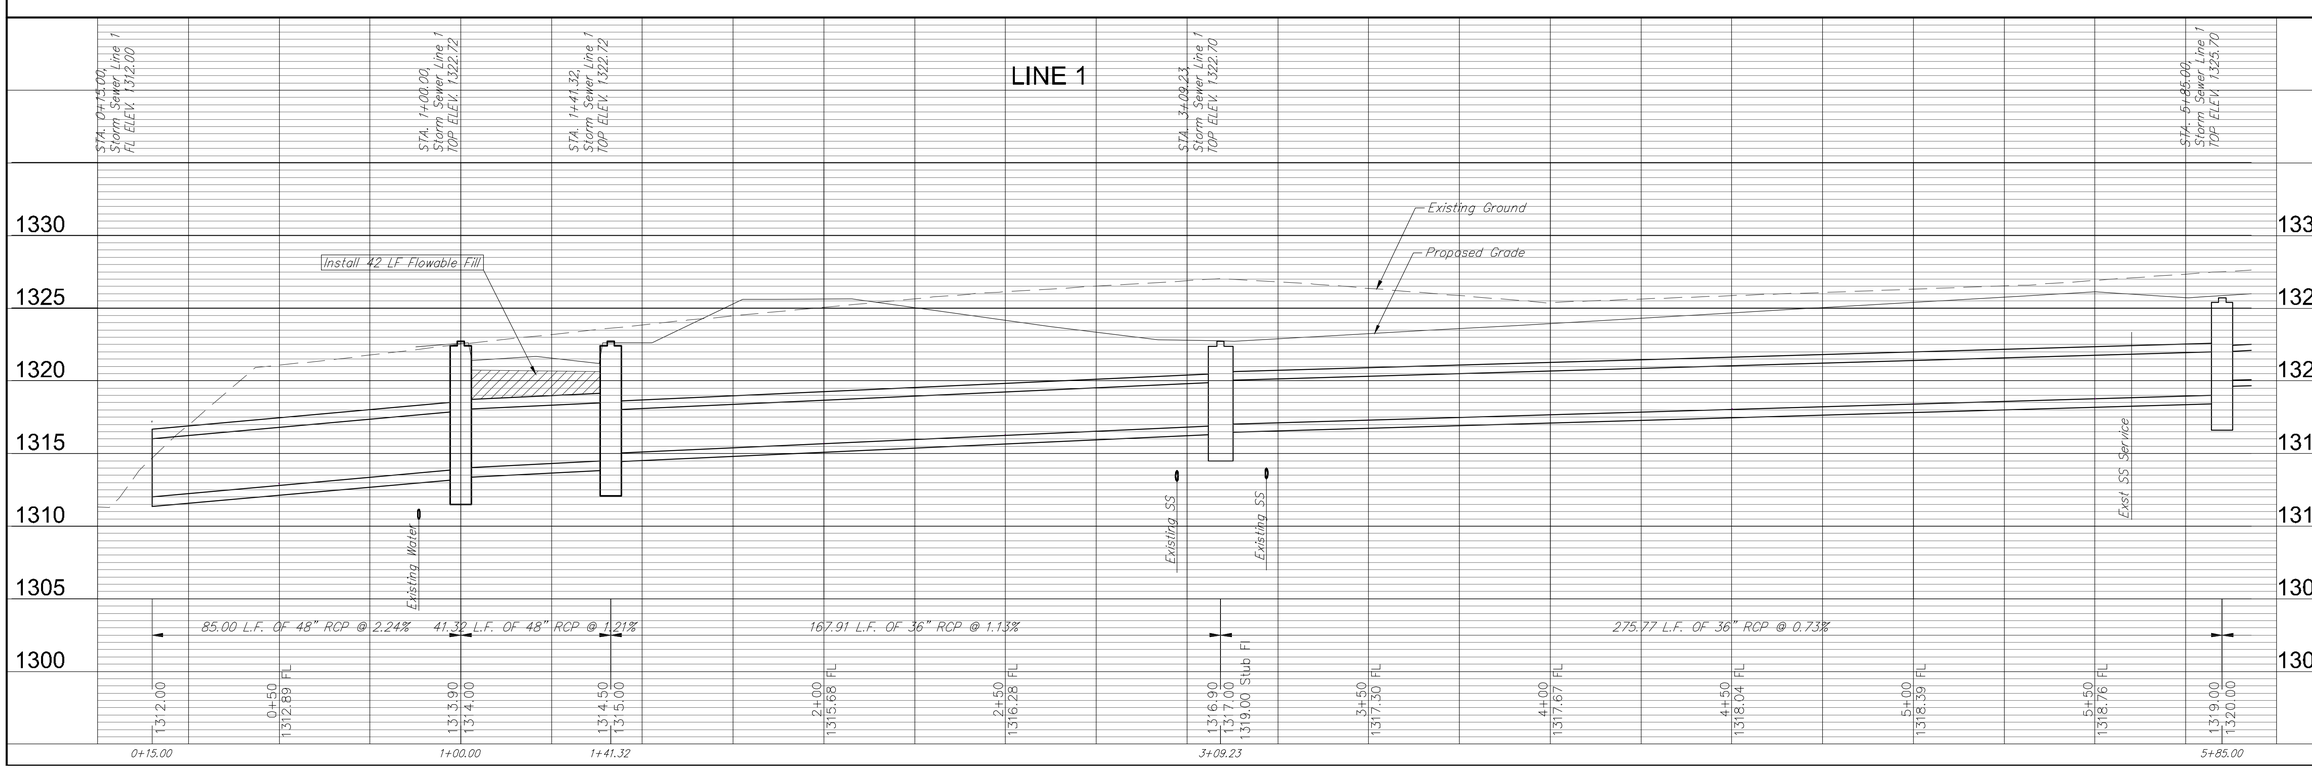

RUGGLES BOHM
ENGINEERING | SURVEYING | LANDSCAPE ARCHITECTURE | ENVIRONMENT
8N NORTH MAIN · WICHITA, KANSAS 67203 · P.316.264.4488 · F.316.264.4811
RUGGLESBOHM.COM

DESIGN	EJG
DRAWN	EJG
REVISED	
UTILITY	
DATE	June 25, 2013
REVIEW	

PROJECT NUMBER 472-85078
DRAWING FILE Engg Base {SWS Line 1}

Bellechase 3rd Addition
SWS Line 1
WICHITA, KANSAS

RB JOB 4057E

SHEET 28 OF 45