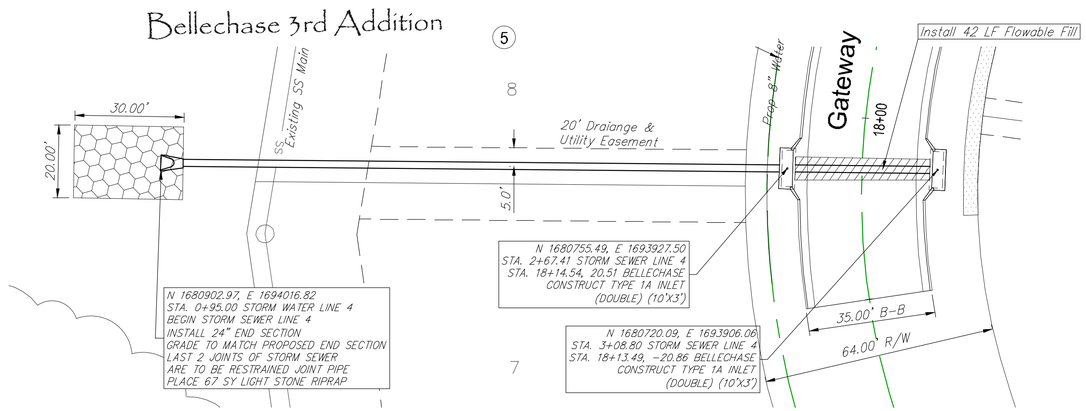

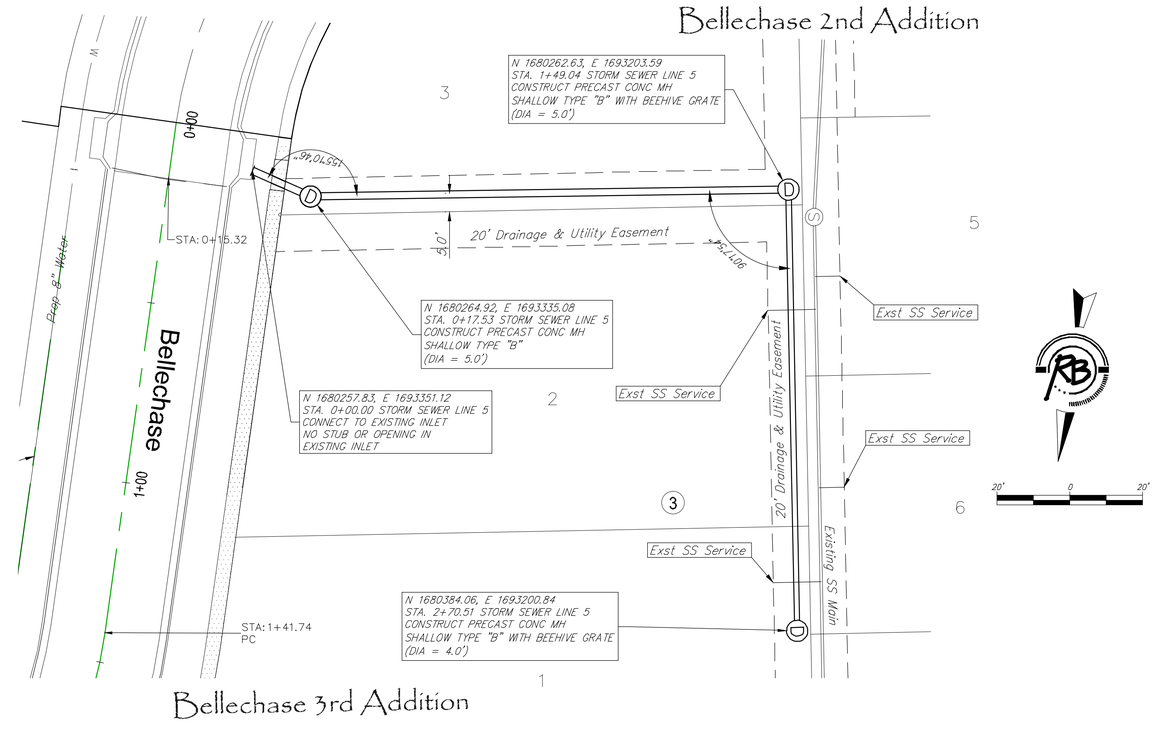

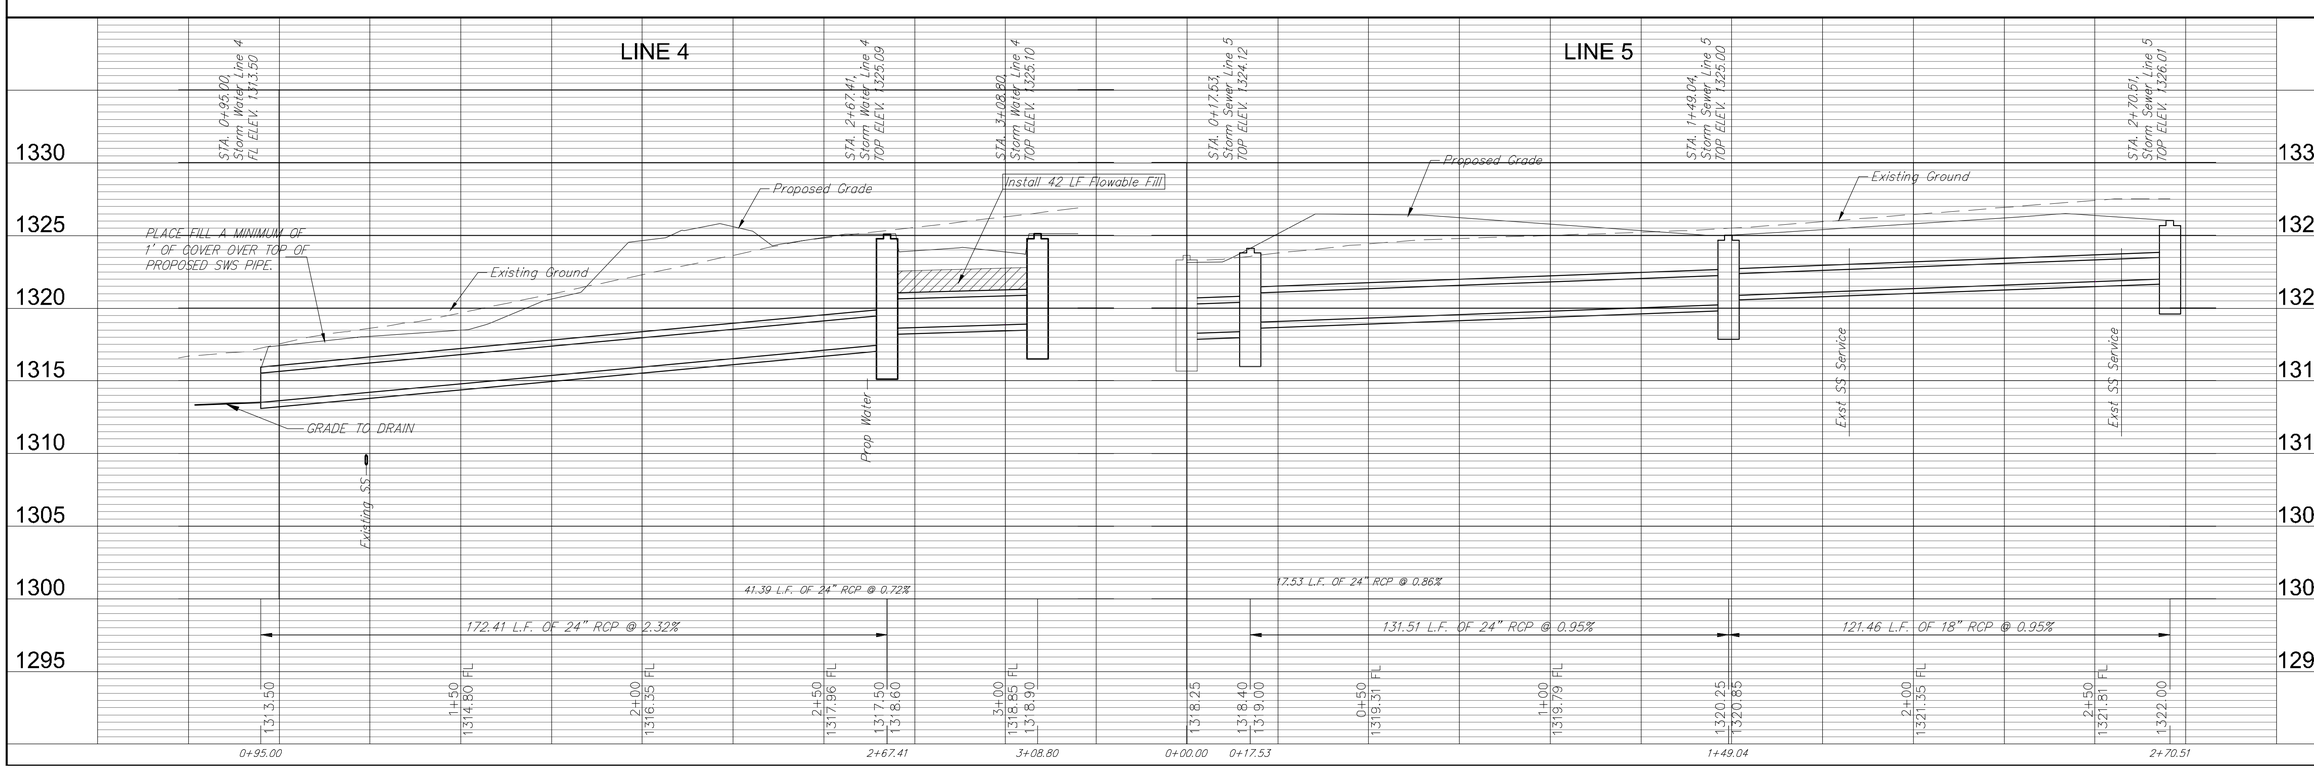

RUGGLES BOHM
ENGINEERING | SURVEYING | LANDSCAPE ARCHITECTURE | ENVIRONMENT
8N NORTH MAIN · WICHITA, KANSAS 67203 · P.316.264.8486 · F.316.264.4831
RUGGLESBOHM.COM

DESIGN	EJG
DRAWN	EJG
UTILITY	
DATE	June 25, 2013
REVISED	
REVIEW	
PROJECT NUMBER	472-85078
DRAWING FILE	Engg Base (SWS Line 4&5)

Bellechase 3rd Addition
SWS Line 4 & 5
WICHITA, KANSAS

RB JOB 4057E

SHEET 34 OF 45